DRAWING NUMBER 48/91
PLAN HOLD CORPORATION • IRVINE, CALIFORNIA
REORDER BY NUMBER 07548

JONATHAN'S LANDING PLAT EIGHT
P. U. D.

IN PART OF SECTIONS 6 AND 7, TOWNSHIP 41 SOUTH, RANGE 43 EAST
PALM BEACH COUNTY, FLORIDA
IN FOUR SHEETS SHEET NO. 4

GEE & JENSON
ENGINEERS – ARCHITECTS – PLANNERS, INC.
WEST PALM BEACH, FLORIDA
FEBRUARY 1984

100 0 100 200 300 400
SCALE IN FEET SCALE 1" = 100'

91

STATE OF FLORIDA
COUNTY OF PALM BEACH
This plat was filed for record at ____M. this ____day of ____1984, and duly recorded in Plat Book No. ____ on Page ____.

JOHN B. DUNKLE
Clerk Circuit Court

By: ____ D.C.

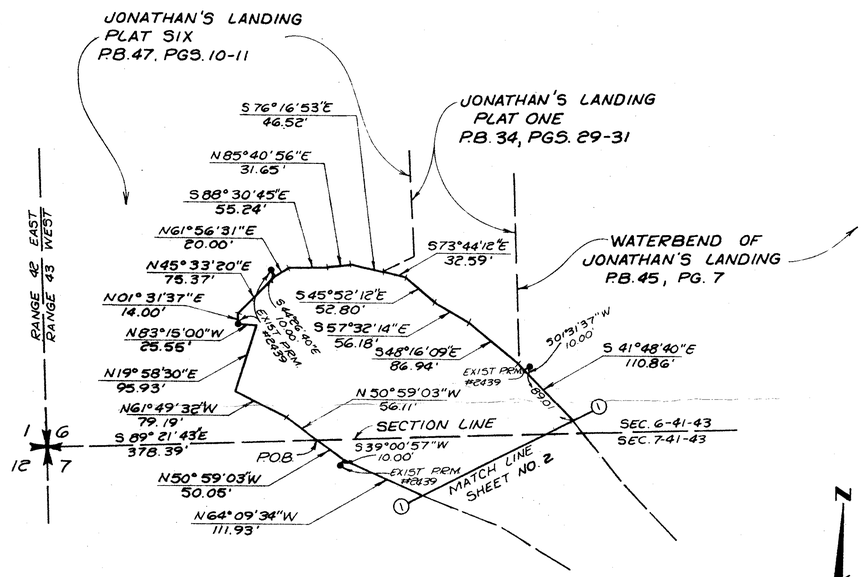

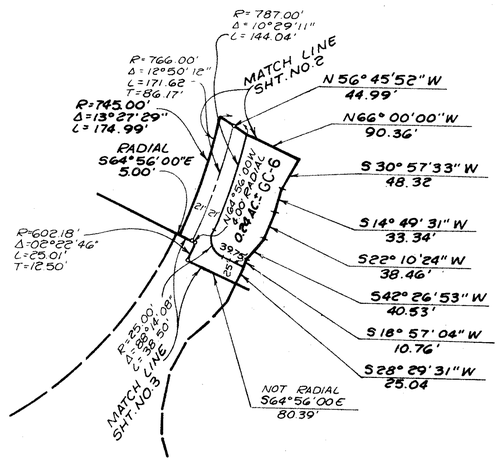

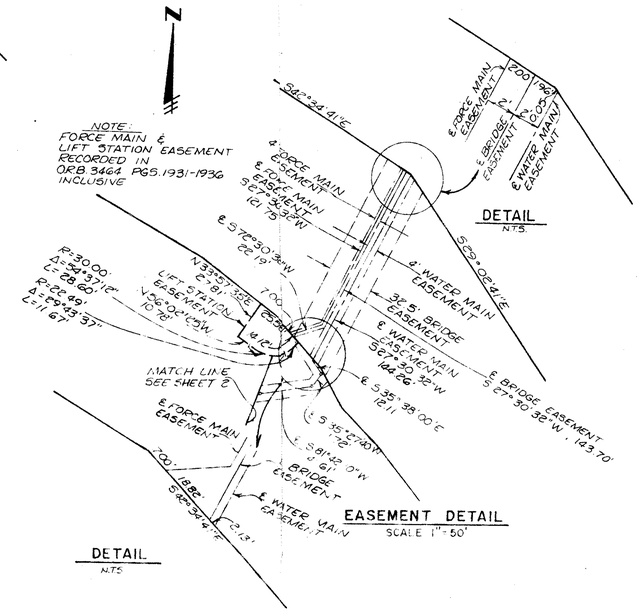

O261-303

48/91
JONATHAN'S LANDING #8

JOB NO. 83-459