FAIRFIELD'S LACUNA PLAT 1

A PART OF BALMORAL COUNTRY CLUB P.U.D.
PALM BEACH COUNTY, FLORIDA
SHEET 3 OF 6 JULY, 1987

62

STATE OF FLORIDA
COUNTY OF PALM BEACH ss
This Plat was filed for record at ___
___M. this ___ day of ___ 19
and duly recorded in Plat Book No. ___
on Page ___
John B. Dunkle, Clerk Circuit Court
By ___ D.C.

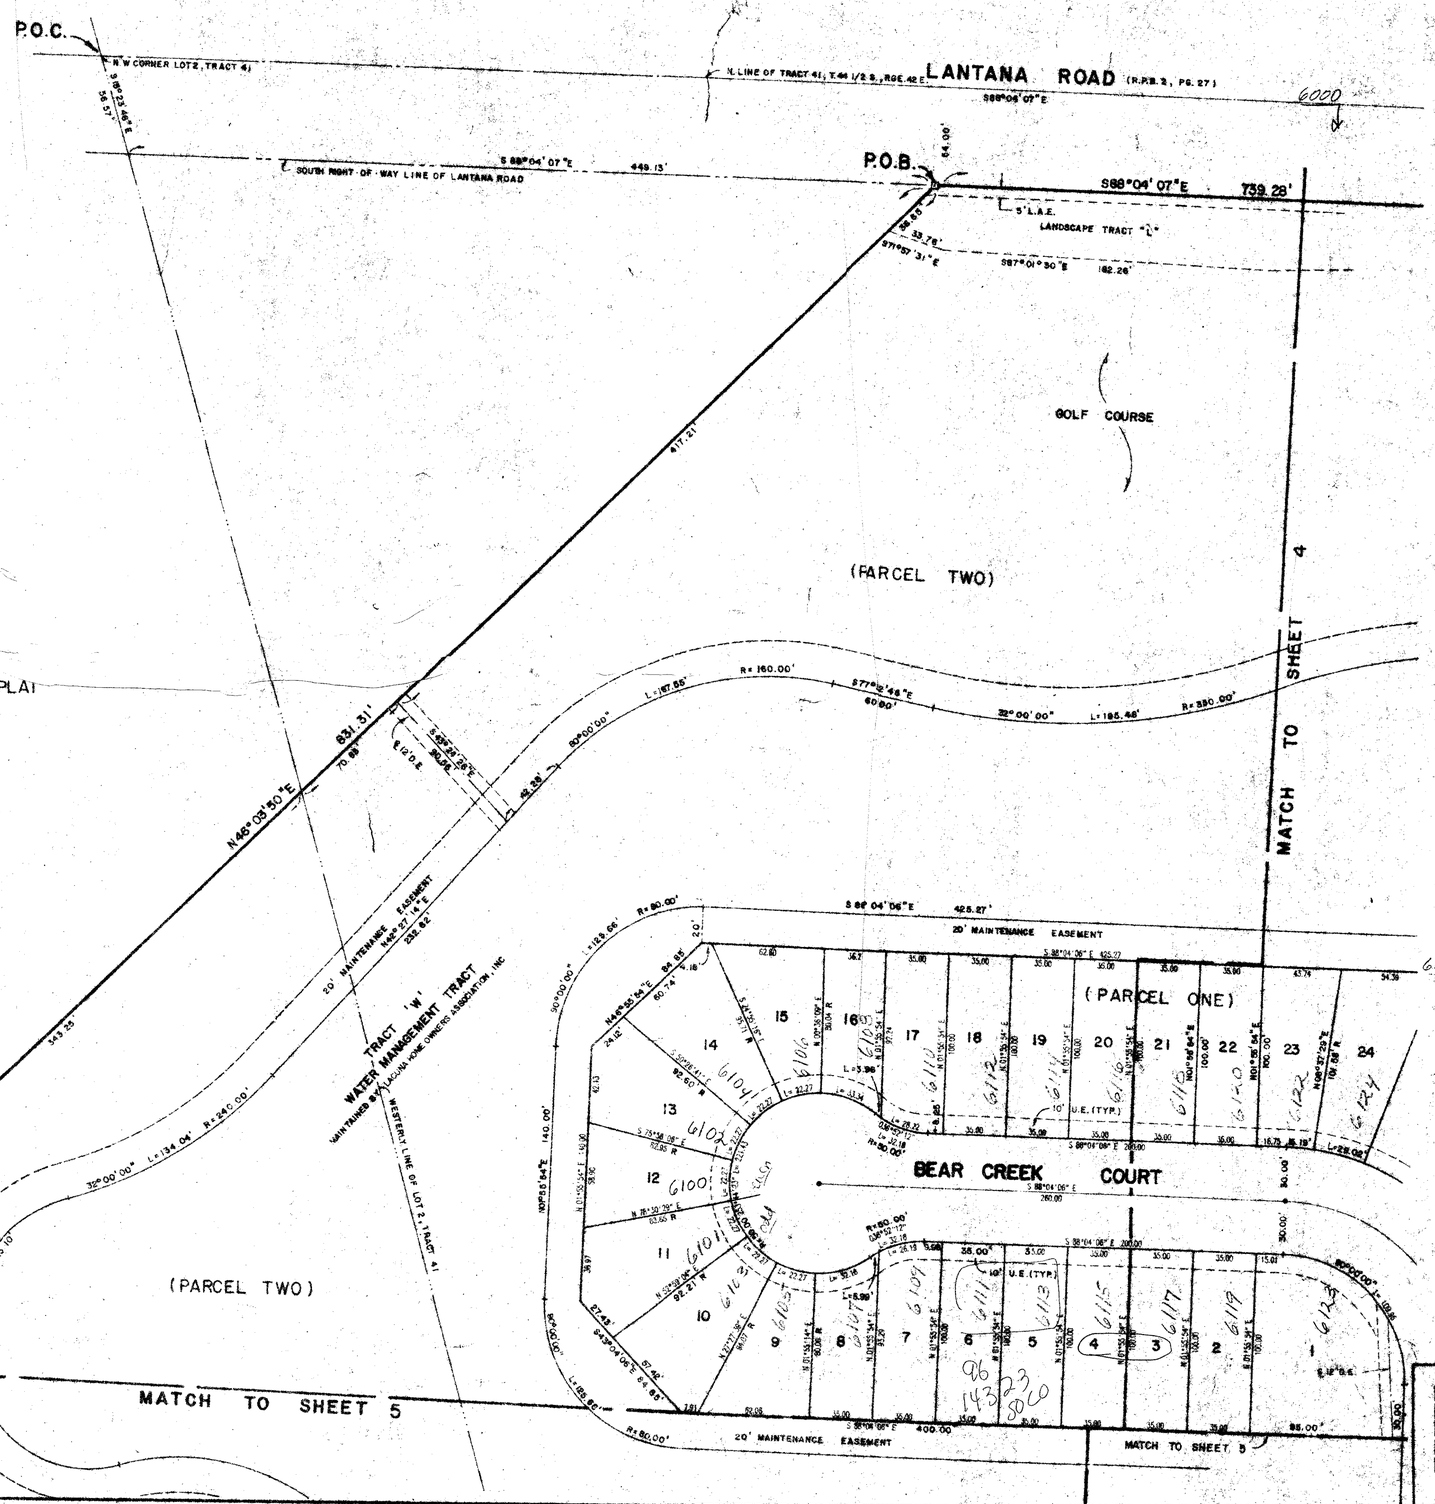

Landmark Surveying & Mapping Inc.
1850 FOREST HILL BOULEVARD
PH. (305)433-5405 SUITE 206 W.P.B. FLORIDA

FAIRFIELD'S LACUNA PLAT 1
0199-001

PET. 81-23 COUNTY
Duplicate 5/12/82

9/4/92 Fairfield Lacuna 1
BK 57 PG 62 170A
PG 49 33467
Balmoral CC Plat
TAX 740