COPPER LAKE

A REPLAT OF TRACTS B & P OF "THE NEWPORT BAY CLUB, A P.U.D.", (P.B.56, PG.10-12)
SITUATE IN SECTION 34, TOWNSHIP 46 SOUTH, RANGE 42 EAST
PALM BEACH COUNTY, FLORIDA

JULY, 1987

SHEET 3 OF 4

29

STATE OF FLORIDA
COUNTY OF PALM BEACH

THIS PLAT WAS FILED FOR RECORD _____
THIS _____ DAY OF _____
AD, 1988 AND DULY RECORDED
IN PLAT BOOK _____ ON PAGES
_____ AND _____ .

JOHN B. DUNKLE, CLERK
BY: _____ , D.C.

SEE SHEET 2 OF 4

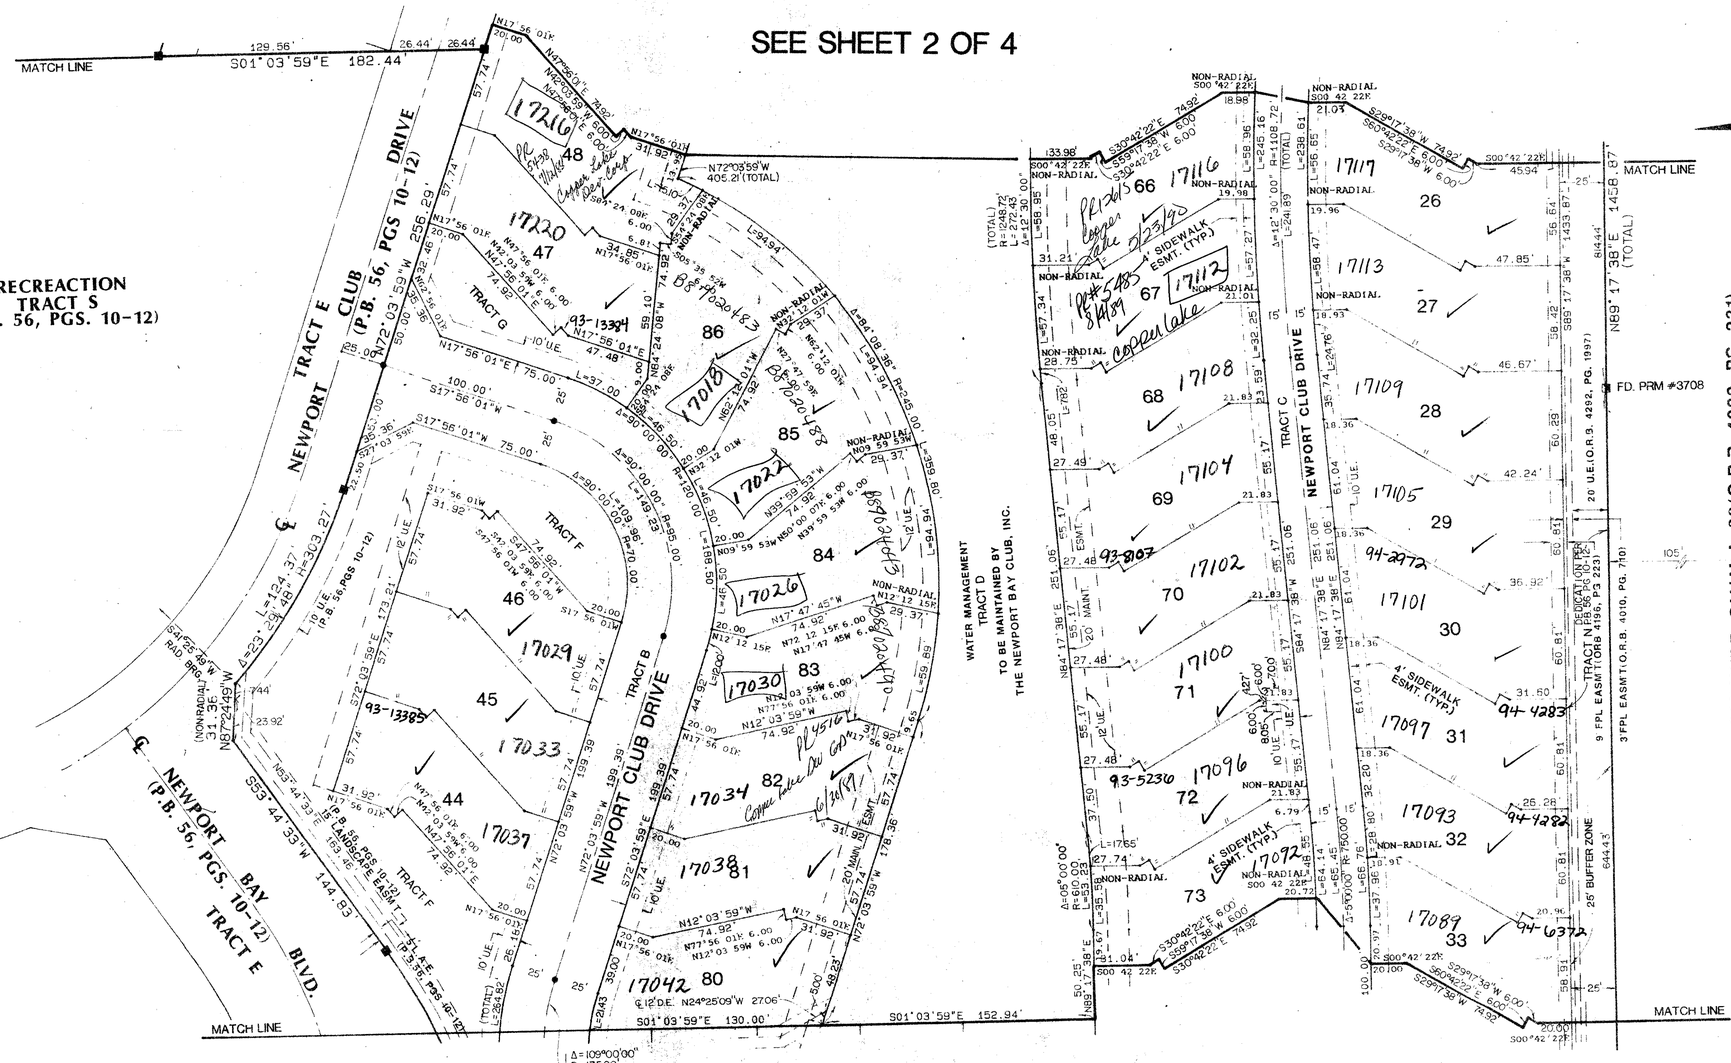

SEE SHEET 4 OF 4

SUBDIVISION # 80UA
FLOOD ZONE B
QUAD # 53
PUD 85-167
PUD PARCEL

2/5H
RTS 33434
TAZ 603

ADD. BY:
CHECKED BY:

0505-001

59/29

Meridian Surveying and mapping inc.
2000 LOMBARD STREET
WEST PALM BEACH, FL

DRAWN	D.M.W.	DATE	AUG. 1987
CHECKED	W.B.H.	SCALE	1"=40'
DRAWING NO.	09220PL		

COPPER LAKE
(PARCEL B)
THE NEWPORT BAY CLUB, A P.U.D.