COMMERCE PARK EAST

A P.I.P.D.

SITUATE IN SECTION 23, TOWNSHIP 44 SOUTH, RANGE 41 EAST, PALM BEACH COUNTY, FLORIDA

NOVEMBER , 1988

SHEET 2 OF 2

96

STATE OF FLORIDA
COUNTY OF PALM BEACH

THIS PLAT WAS FILED FOR RECORD _____
THIS _____ DAY OF _____
AD, 1988 AND DULY RECORDED
IN PLAT BOOK _____ ON PAGES
_____ AND _____ ,

JOHN B. DUNKLE, CLERK
BY: _____ , D.C.

0 30 50 100 200 300
SCALE IN FEET
1" = 100'

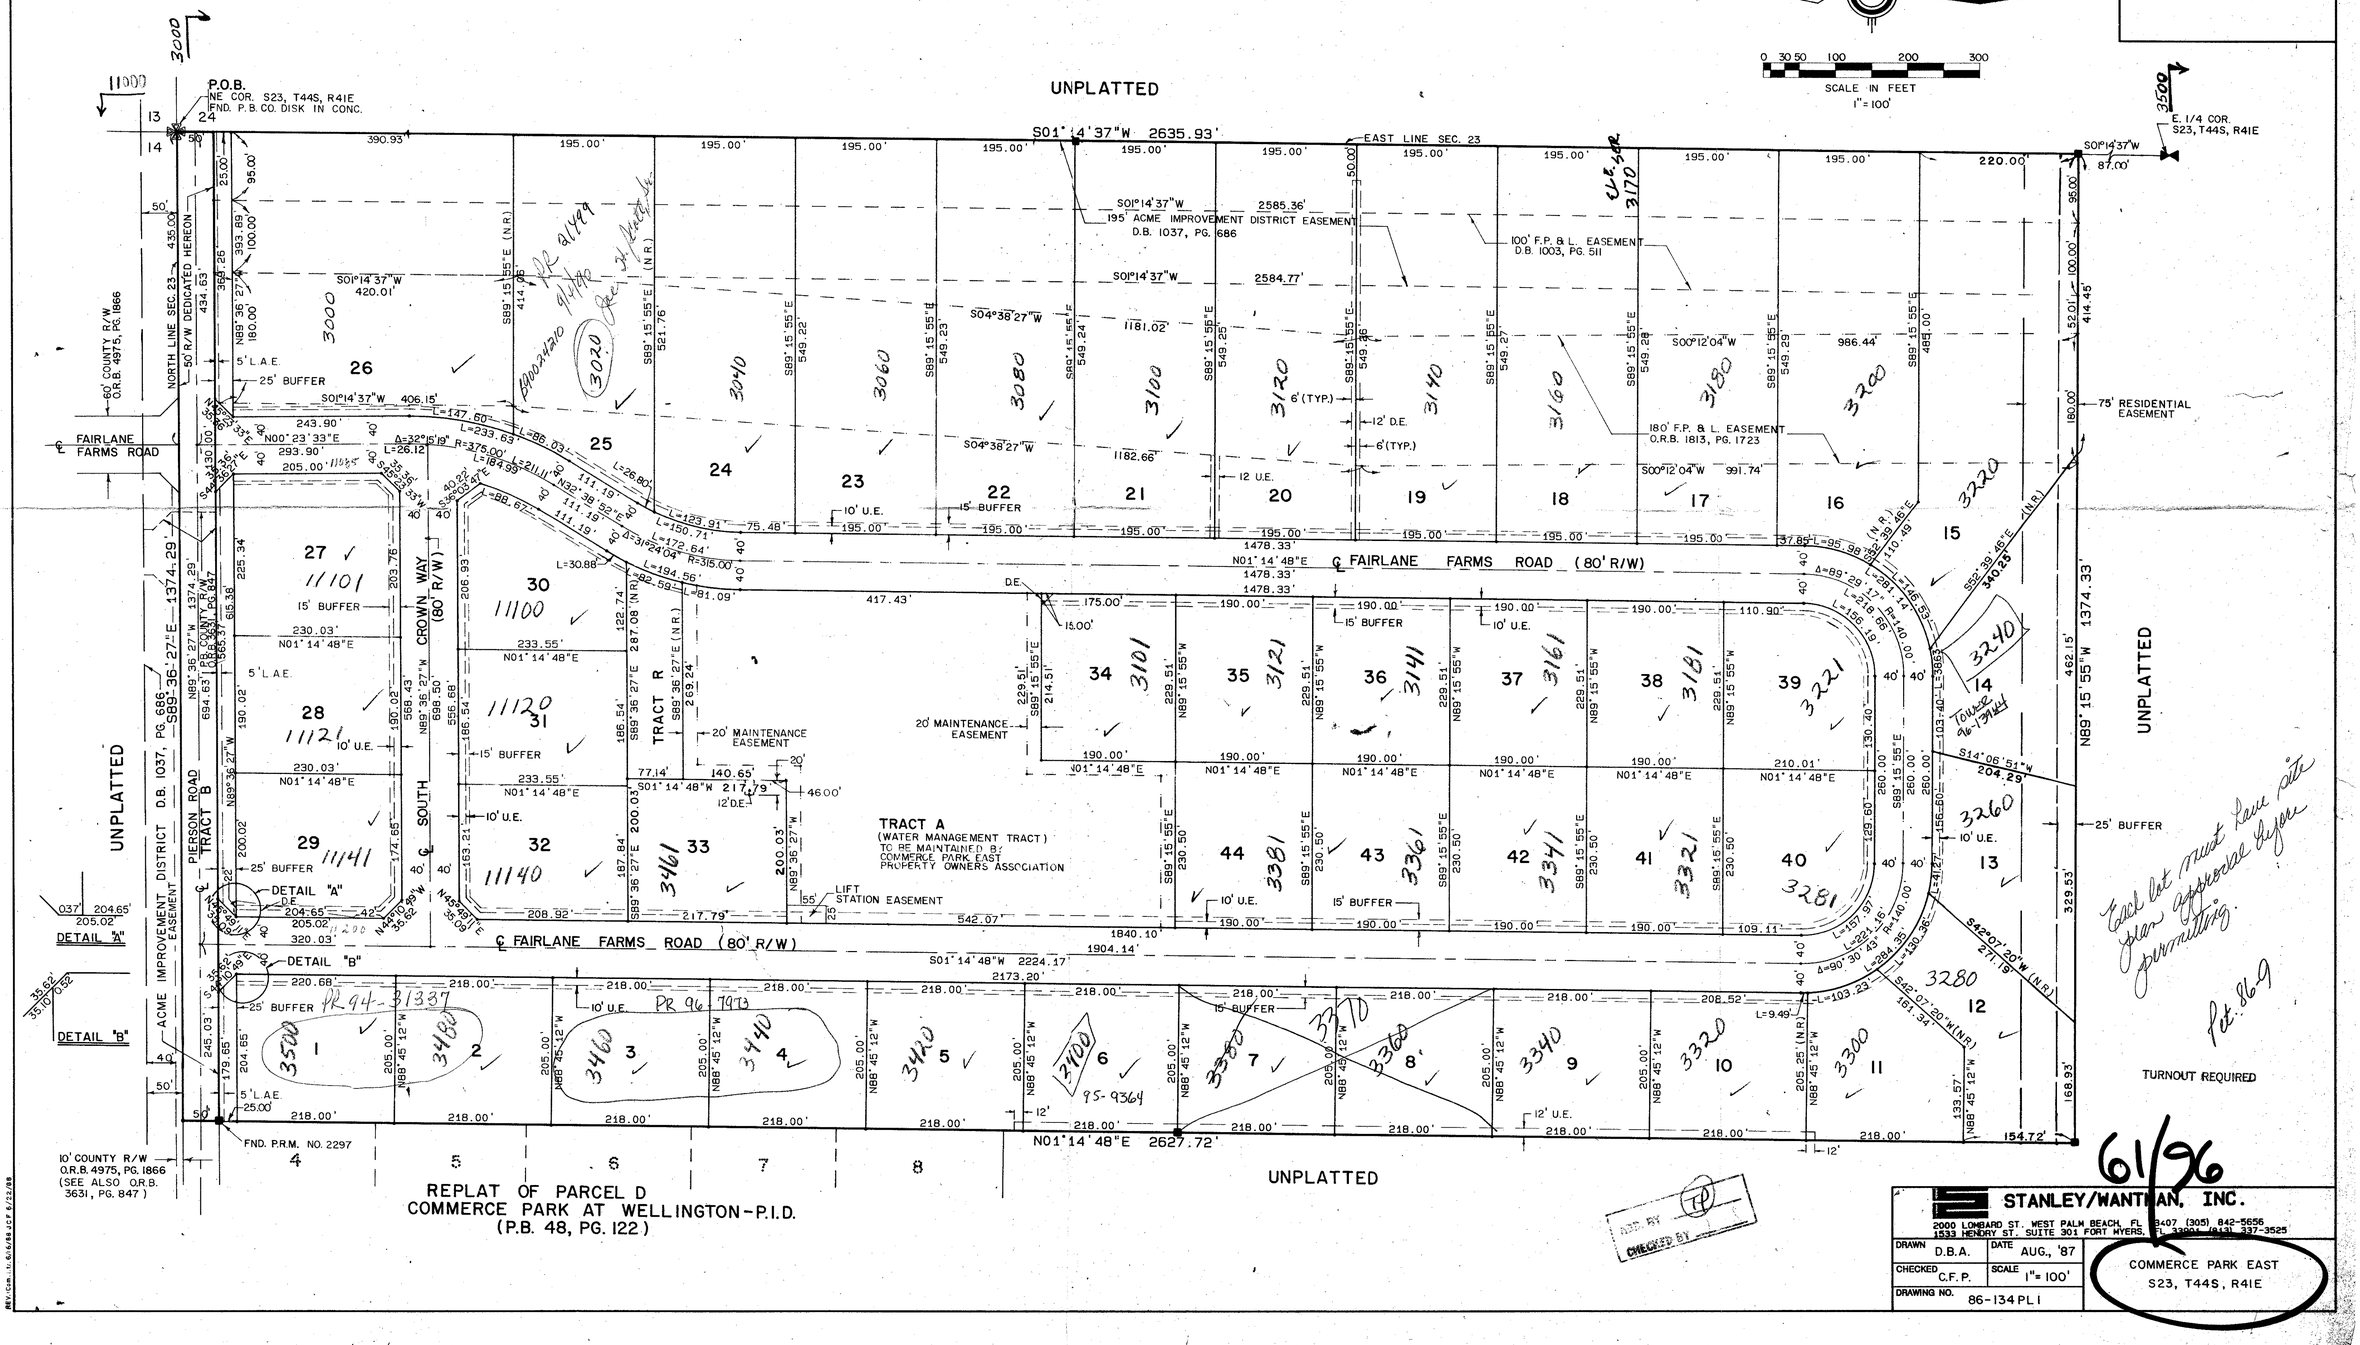

STANLEY/WANTMAN, INC.
2000 LOMBARD ST. WEST PALM BEACH, FL 33407 (305) 842-5656
1533 HENDRY ST. SUITE 301 FORT MYERS, FL 33901 (813) 337-3525

DRAWN D.B.A.	DATE AUG., '87
CHECKED C.F.P.	SCALE 1"= 100'
DRAWING NO. 86-134 PL1	

COMMERCE PARK EAST
S23, T44S, R41E