EMERALD FOREST PLAT NO. 3

OF WELLINGTON - P. U. D.

BEING A REPLAT OF LOTS 1, 2, 9 THROUGH 20, BLOCK 5; LOTS 2 THROUGH 4, BLOCK 6 AND LOTS 1 THROUGH 3, BLOCK 8 OF EMERALD FOREST OF WELLINGTON - P.U.D. AS RECORDED IN PLAT BOOK 56, PAGES 177-181, INCLUSIVE, PUBLIC RECORDS OF PALM BEACH COUNTY, FLORIDA AND OTHER LANDS.

LYING IN PART OF SECTIONS 4 AND 9
TOWNSHIP 44 SOUTH, RANGE 41 EAST
PALM BEACH COUNTY, FLORIDA

SHEET 3 OF 3 SHEETS
FEBRUARY 1991

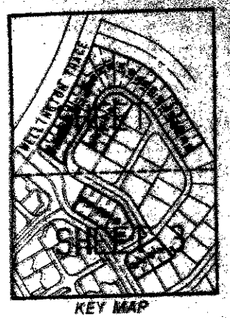

KEY MAP

SCALE
0 30 60 120
1" = 30'

MATCH LINE SHEET 2 OF 3

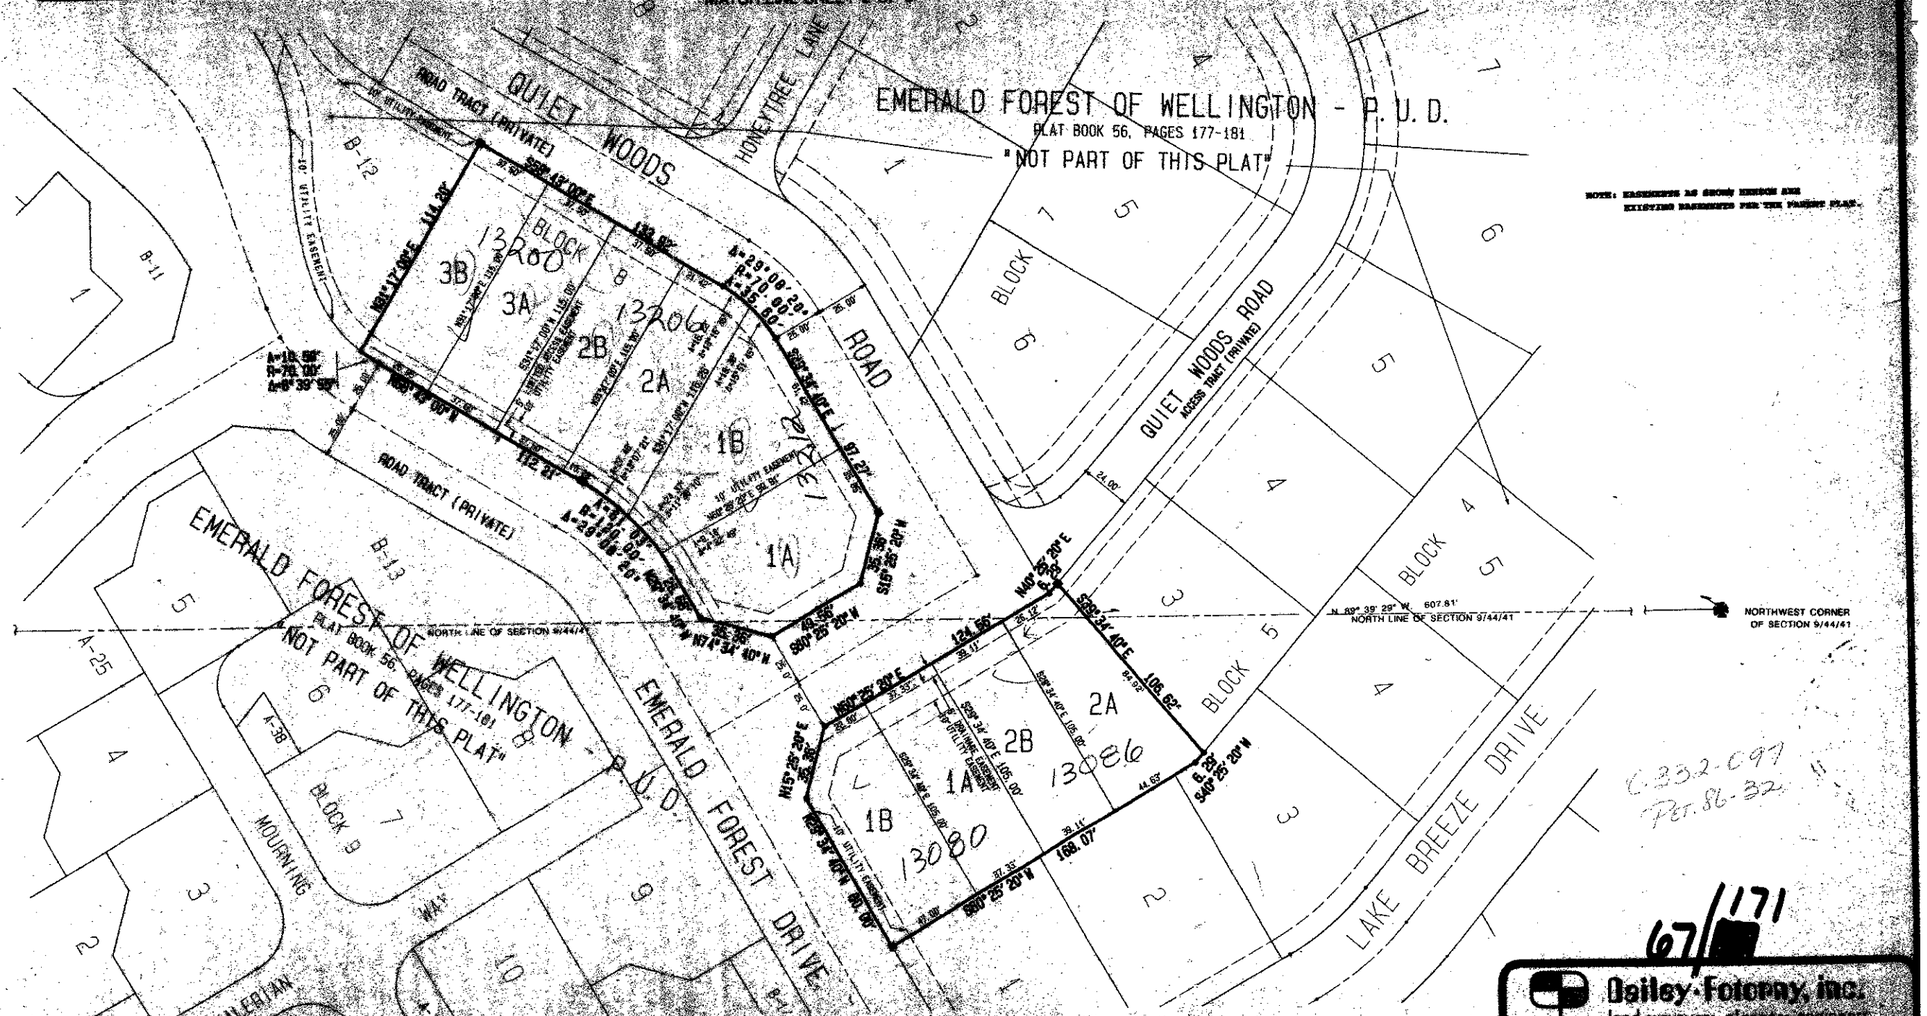

NOTE: EASEMENTS AS SHOWN HEREON ARE EXISTING EASEMENTS PER THE PARENT PLAT.

C-332-097
Pet. 86-32

67/171

Dailey-Fotorny, inc.
land surveyors, planners, engineers

EMERALD FOREST PLAT No. 3

SUBDIVISION # EMERALD FOREST PLAT 3
BOOK 67 PAGE 171
FLOOD ZONE 8 FLOOD MAP # 1008
QUAD # 97 ZONING AR
DE 86-32 ZIP CODE 33414
PUD NAME WELLINGTON - P.U.D.