BREAKERS WEST PLAT NO. 18A

"A PART OF A PLANNED UNIT DEVELOPMENT"

BEING A REPLAT OF TRACT B, "BREAKERS WEST PLAT NO. 18"

AS RECORDED IN PLAT BOOK 67, PAGES 187 THROUGH 194

SITUATE IN SECTION 30, TOWNSHIP 43 SOUTH, RANGE 42 EAST, PALM BEACH COUNTY, FLORIDA

OCTOBER, 1991 SHEET 2 OF 2

124

STATE OF FLORIDA
COUNTY OF PALM BEACH

THIS PLAT WAS FILED FOR RECORD _____
THIS _____ DAY OF _____
1991 AD. AND DULY RECORDED IN PLAT BOOK _____ ON PAGES _____ AND _____.

JOHN B. DUNKLE, CLERK
BY: _____ D.C.

CIRCUIT COURT SEAL

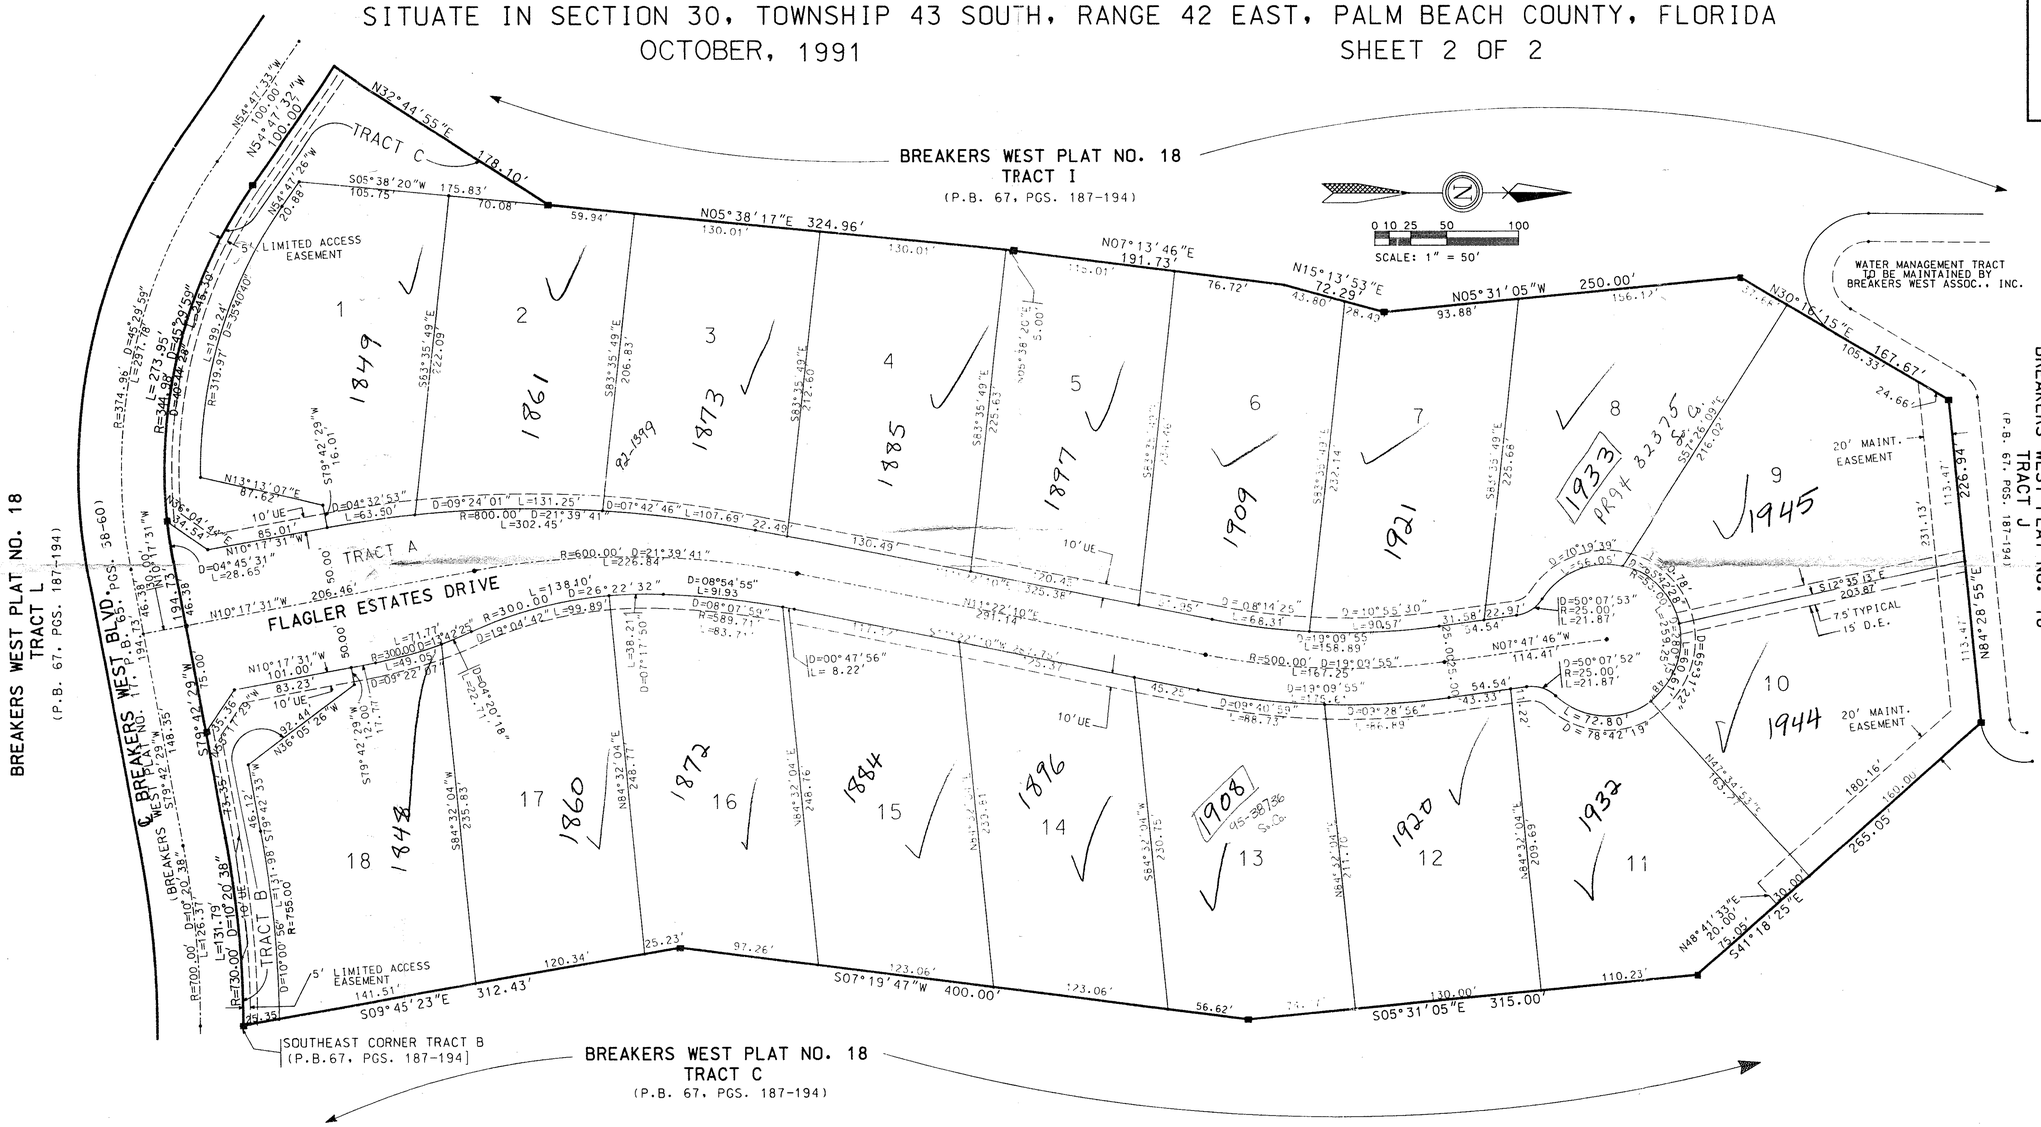

SUBDIVISION # BREAKERS WEST PLAT 18A
BOOK 68 PAGE 124
FLOOD ZONE B FLOOD MAP # 1SDA
QUAD # 46 ZONING RS
SE 79-219 ZIP CODE 33411
PUD NAME BREAKERS WEST

TAZ = 817

STANLEY CONSULTANTS OF FLORIDA, INC. ENGINEERS • PLANNERS • SURVEYORS • ARCHITECTS • ENVIRONMENTALISTS 2000 LOMBARD STREET, WEST PALM BEACH, FL. 33407 (407) 842-7444	DRAWN: D.L.S.	DATE: 6/24/91	BREAKERS WEST PLAT 18A
	CHECKED: R.B.P.	SCALE: 1" = 50'	
	DWG. NO.: 10707SH1		