LEGEND LAKE ESTATES

A REPLAT OF A PORTION OF "THE HUNT", P.U.D., PLAT BOOK 32, PAGES 119 THOURGH 125
SITUATE IN SECTION 30 AND 31, TOWNSHIP 44 SOUTH, RANGE 42 EAST,
PALM BEACH COUNTY, FLORIDA.

JANUARY, 1992

SHEET 5 OF 10

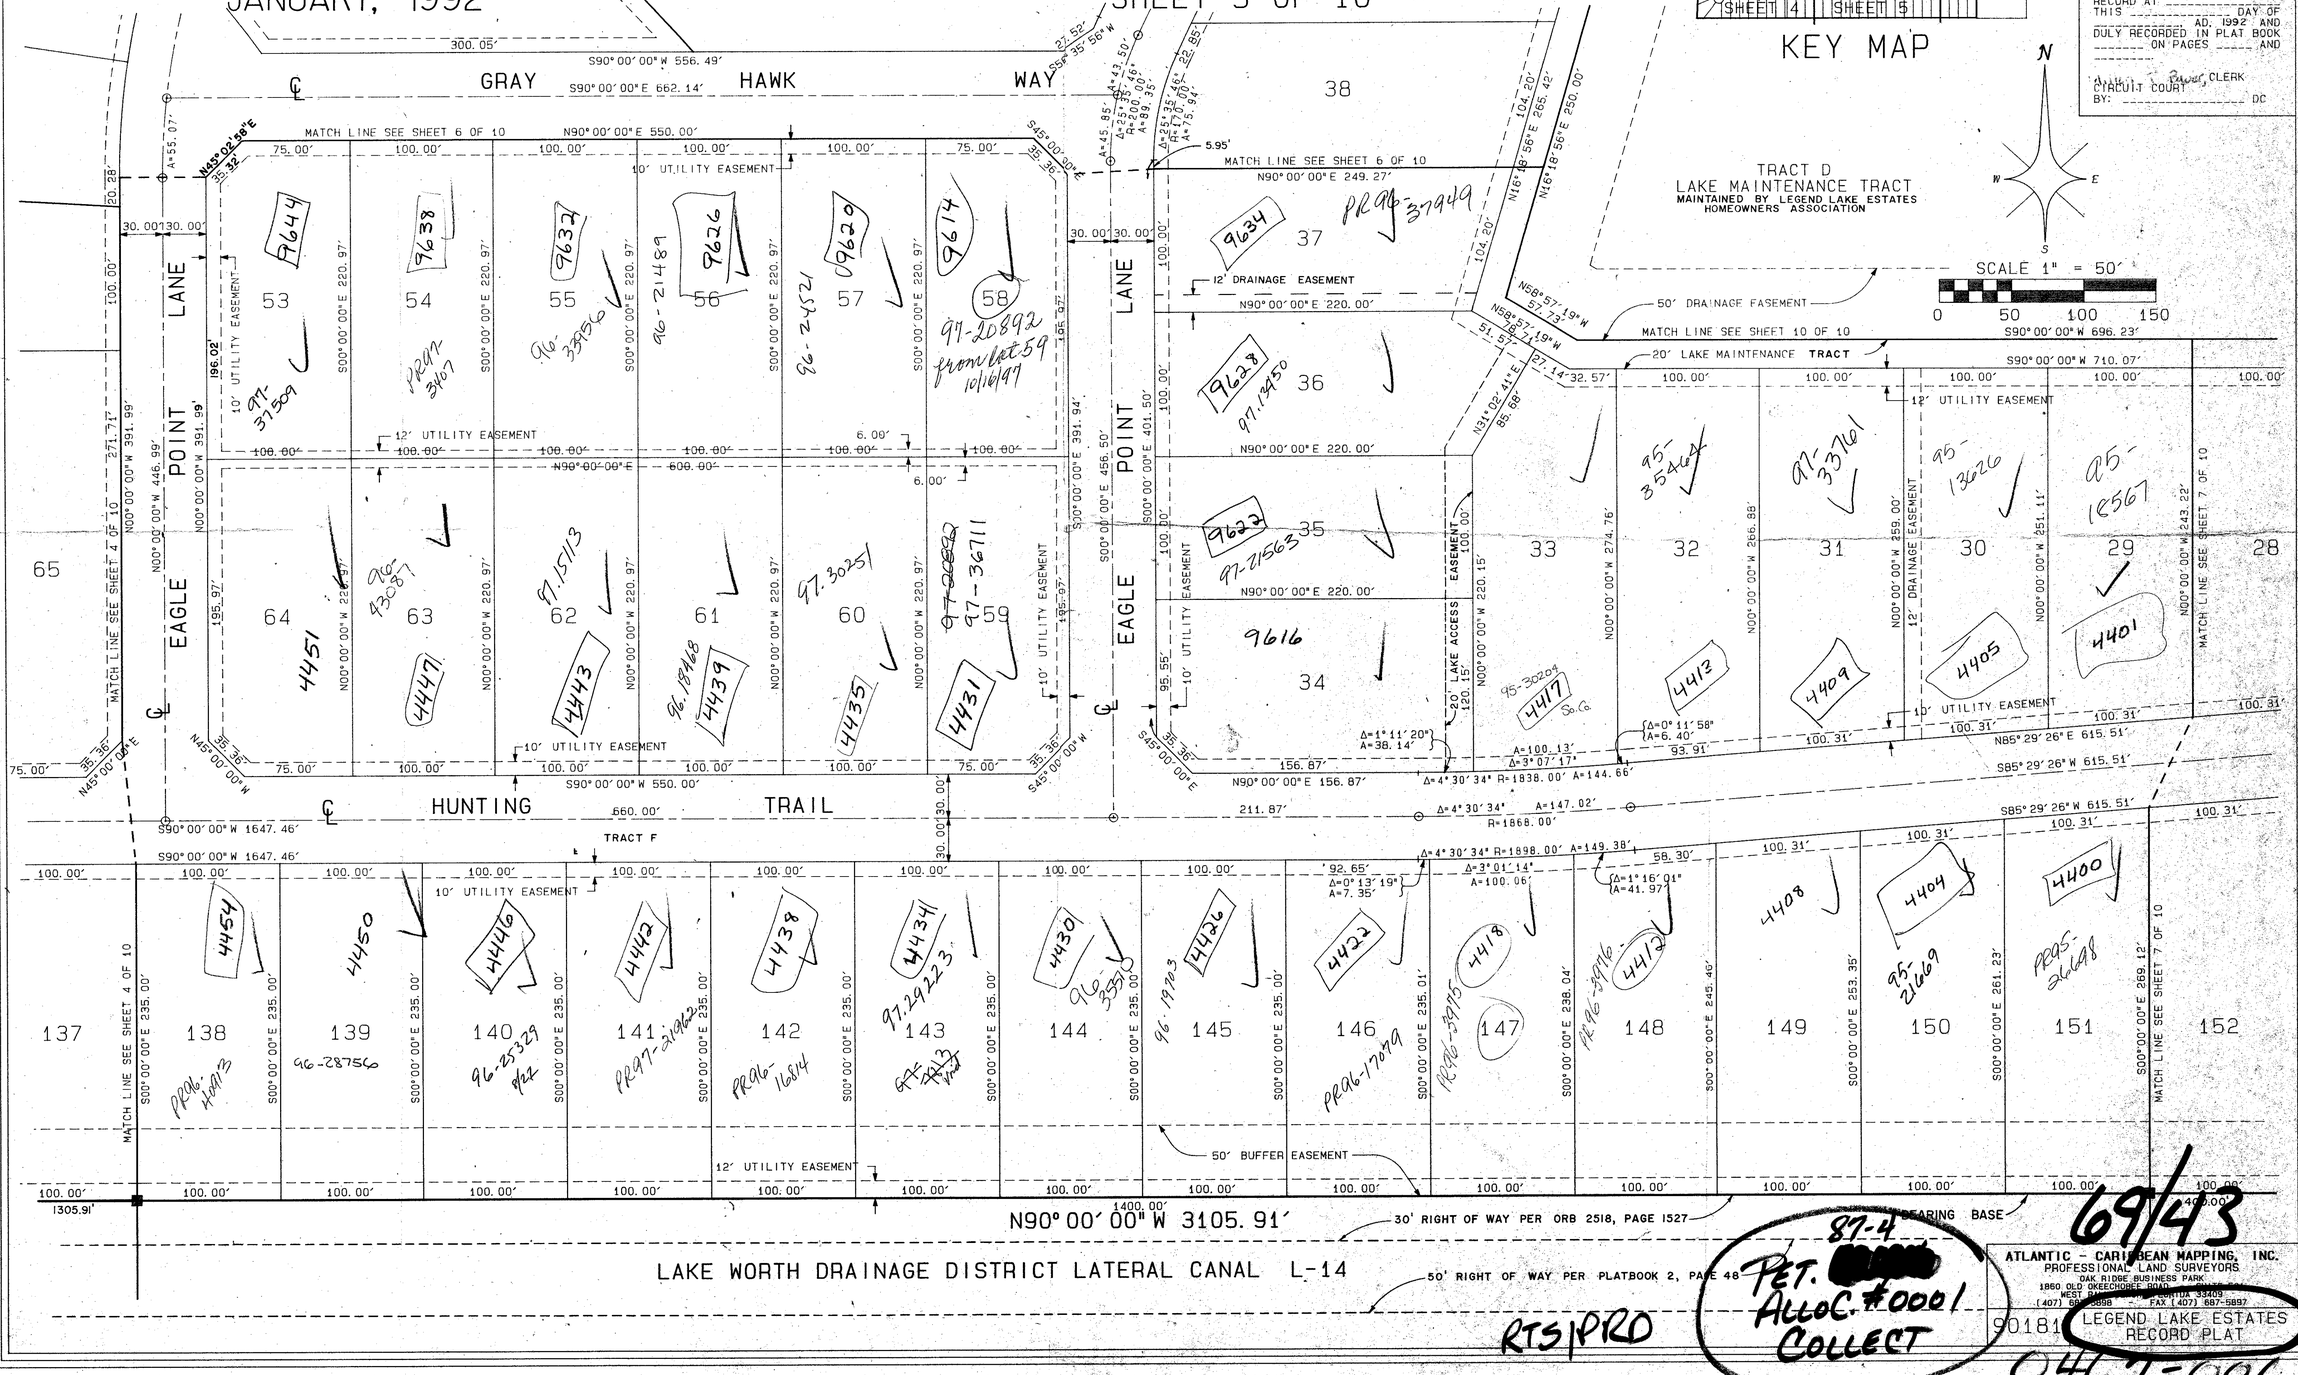

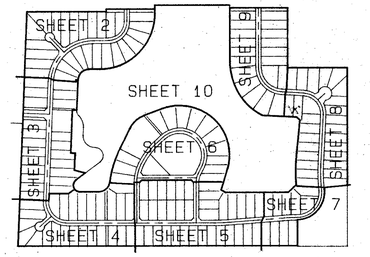

KEY MAP

STATE OF FLORIDA
COUNTY OF PALM BEACH } SS

THIS PLAT WAS FILED FOR RECORD AT _____ THIS _____ DAY OF _____ AD. 1992 AND DULY RECORDED IN PLAT BOOK _____ ON PAGES _____ AND _____

_____ CLERK
CIRCUIT COURT
BY: _____ DC

0467-001

43

TAZ-738

SUBDIVISION # LEGEND LAKE ESTATES
BOOK 69 PAGE 43
FLOOD ZONE B FLOOD MAP # 1704
QUAD # 48 ZONING RE
SE ZIP CODE 33467
PUD NAME THE HUNT
3031 44 42

69/43

87-4
PET. [redacted]
ALLOC. #0001
COLLECT

RTS/PRO

ATLANTIC - CARIBBEAN MAPPING, INC.
PROFESSIONAL LAND SURVEYORS
OAK RIDGE BUSINESS PARK
1860 OLD OKEECHOBEE ROAD
WEST PALM BEACH, FLORIDA 33409
(407) 687-5898 FAX (407) 687-5897

90181 LEGEND LAKE ESTATES RECORD PLAT

0467-001