DELRAY BEACH YACHT CLUB

A REPLAT OF LOT 6, BLOCK M, **REPLAT OF BLOCKS L, M & N, JOHN B. REID'S VILLAGE** AS RECORDED IN PLAT BOOK 23 PAGE 137 OF THE PUBLIC RECORDS OF PALM BEACH COUNTY, FLORIDA AND A REPLAT OF PORTIONS OF LOTS 134 AND 142, **PLAT OF THE FRACTIONAL EAST HALF OF SECTION 16, TOWNSHIP 46 SOUTH, RANGE 43 EAST,** AS RECORDED IN PLAT BOOK 1, PAGE 25 OF THE PUBLIC RECORDS OF PALM BEACH COUNTY, FLORIDA
SECTION 16, TOWNSHIP 46 SOUTH, RANGE 43 EAST
CITY OF DELRAY BEACH, PALM BEACH COUNTY, FLORIDA

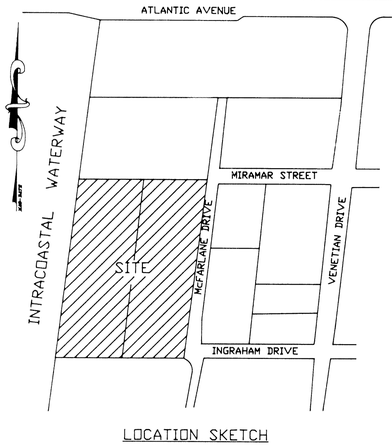

LOCATION SKETCH

THIS INSTRUMENT PREPARED BY:
MANUEL GUTIERREZ, P.L.S.
IN THE OFFICES OF:
SHEREMETA ASSOCIATES
CONSULTING ENGINEERS
land planning • engineering • surveying
101 S.E. 6th Avenue, Suite F • Delray Beach, Florida 33483 • (407)276-7300

SHEET 2 OF 2
NOVEMBER 1994

GRAPHIC SCALE
30 0 15 30 60 120
(IN FEET)
1 inch = 30 ft.

12

STATE OF FLORIDA
COUNTY OF PALM BEACH

THIS PLAT WAS FILED FOR RECORD AT _____ M. THIS _____ DAY OF _____ 199__, AND DULY RECORDED IN PLAT BOOK No. _____ ON PAGE _____ .

DOROTHY H. WILKEN
CLERK CIRCUIT COURT

BY: _____ D.C. _____

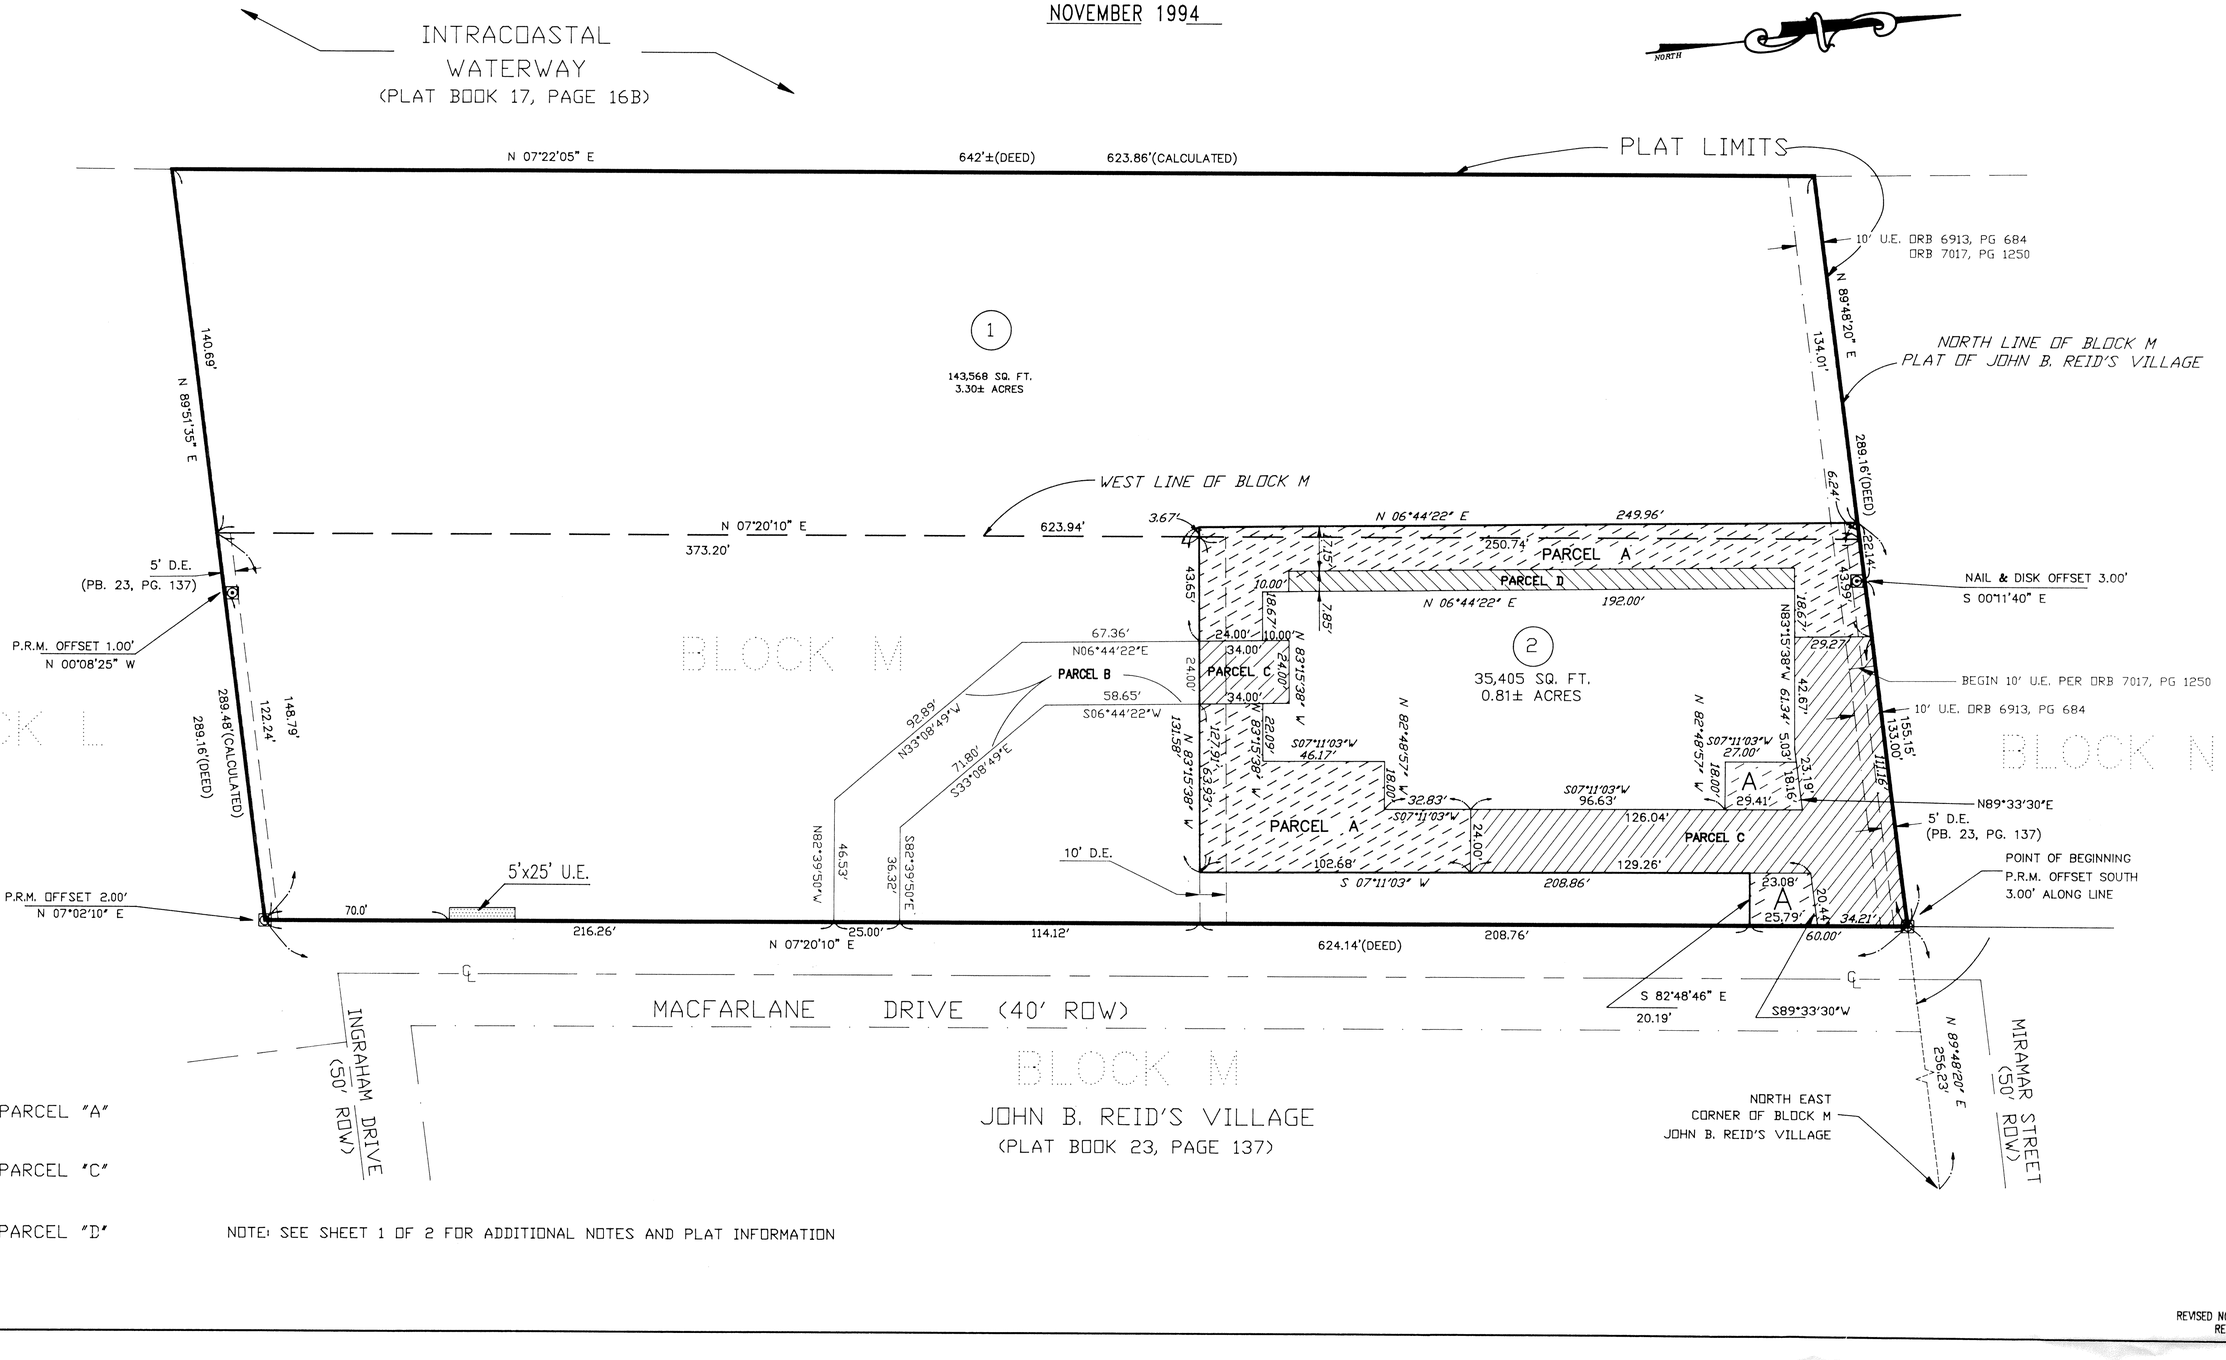

LEGEND:

- DENOTES PARCEL "A"
- DENOTES PARCEL "C"
- DENOTES PARCEL "D"

NOTE: SEE SHEET 1 OF 2 FOR ADDITIONAL NOTES AND PLAT INFORMATION

\89126\9126PLT2.DWG

REVISED NOVEMBER 1, 1994
REVISED JULY 1994