RIVERWALK - PLAT THREE - A

A REPLAT OF A PORTION OF RIVERWALK - PLAT THREE
AS RECORDED IN PLAT BOOK 76, PAGES 115-122, PALM BEACH COUNTY, FLORIDA,
AND LYING IN SECTION 21, TOWNSHIP 43 SOUTH, RANGE 42 EAST,
CITY OF WEST PALM BEACH, PALM BEACH COUNTY, FLORIDA

SHEET 4 OF 4 JANUARY, 1997

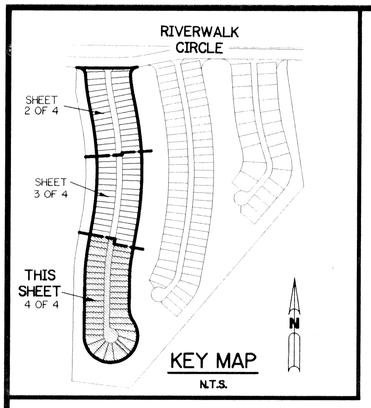

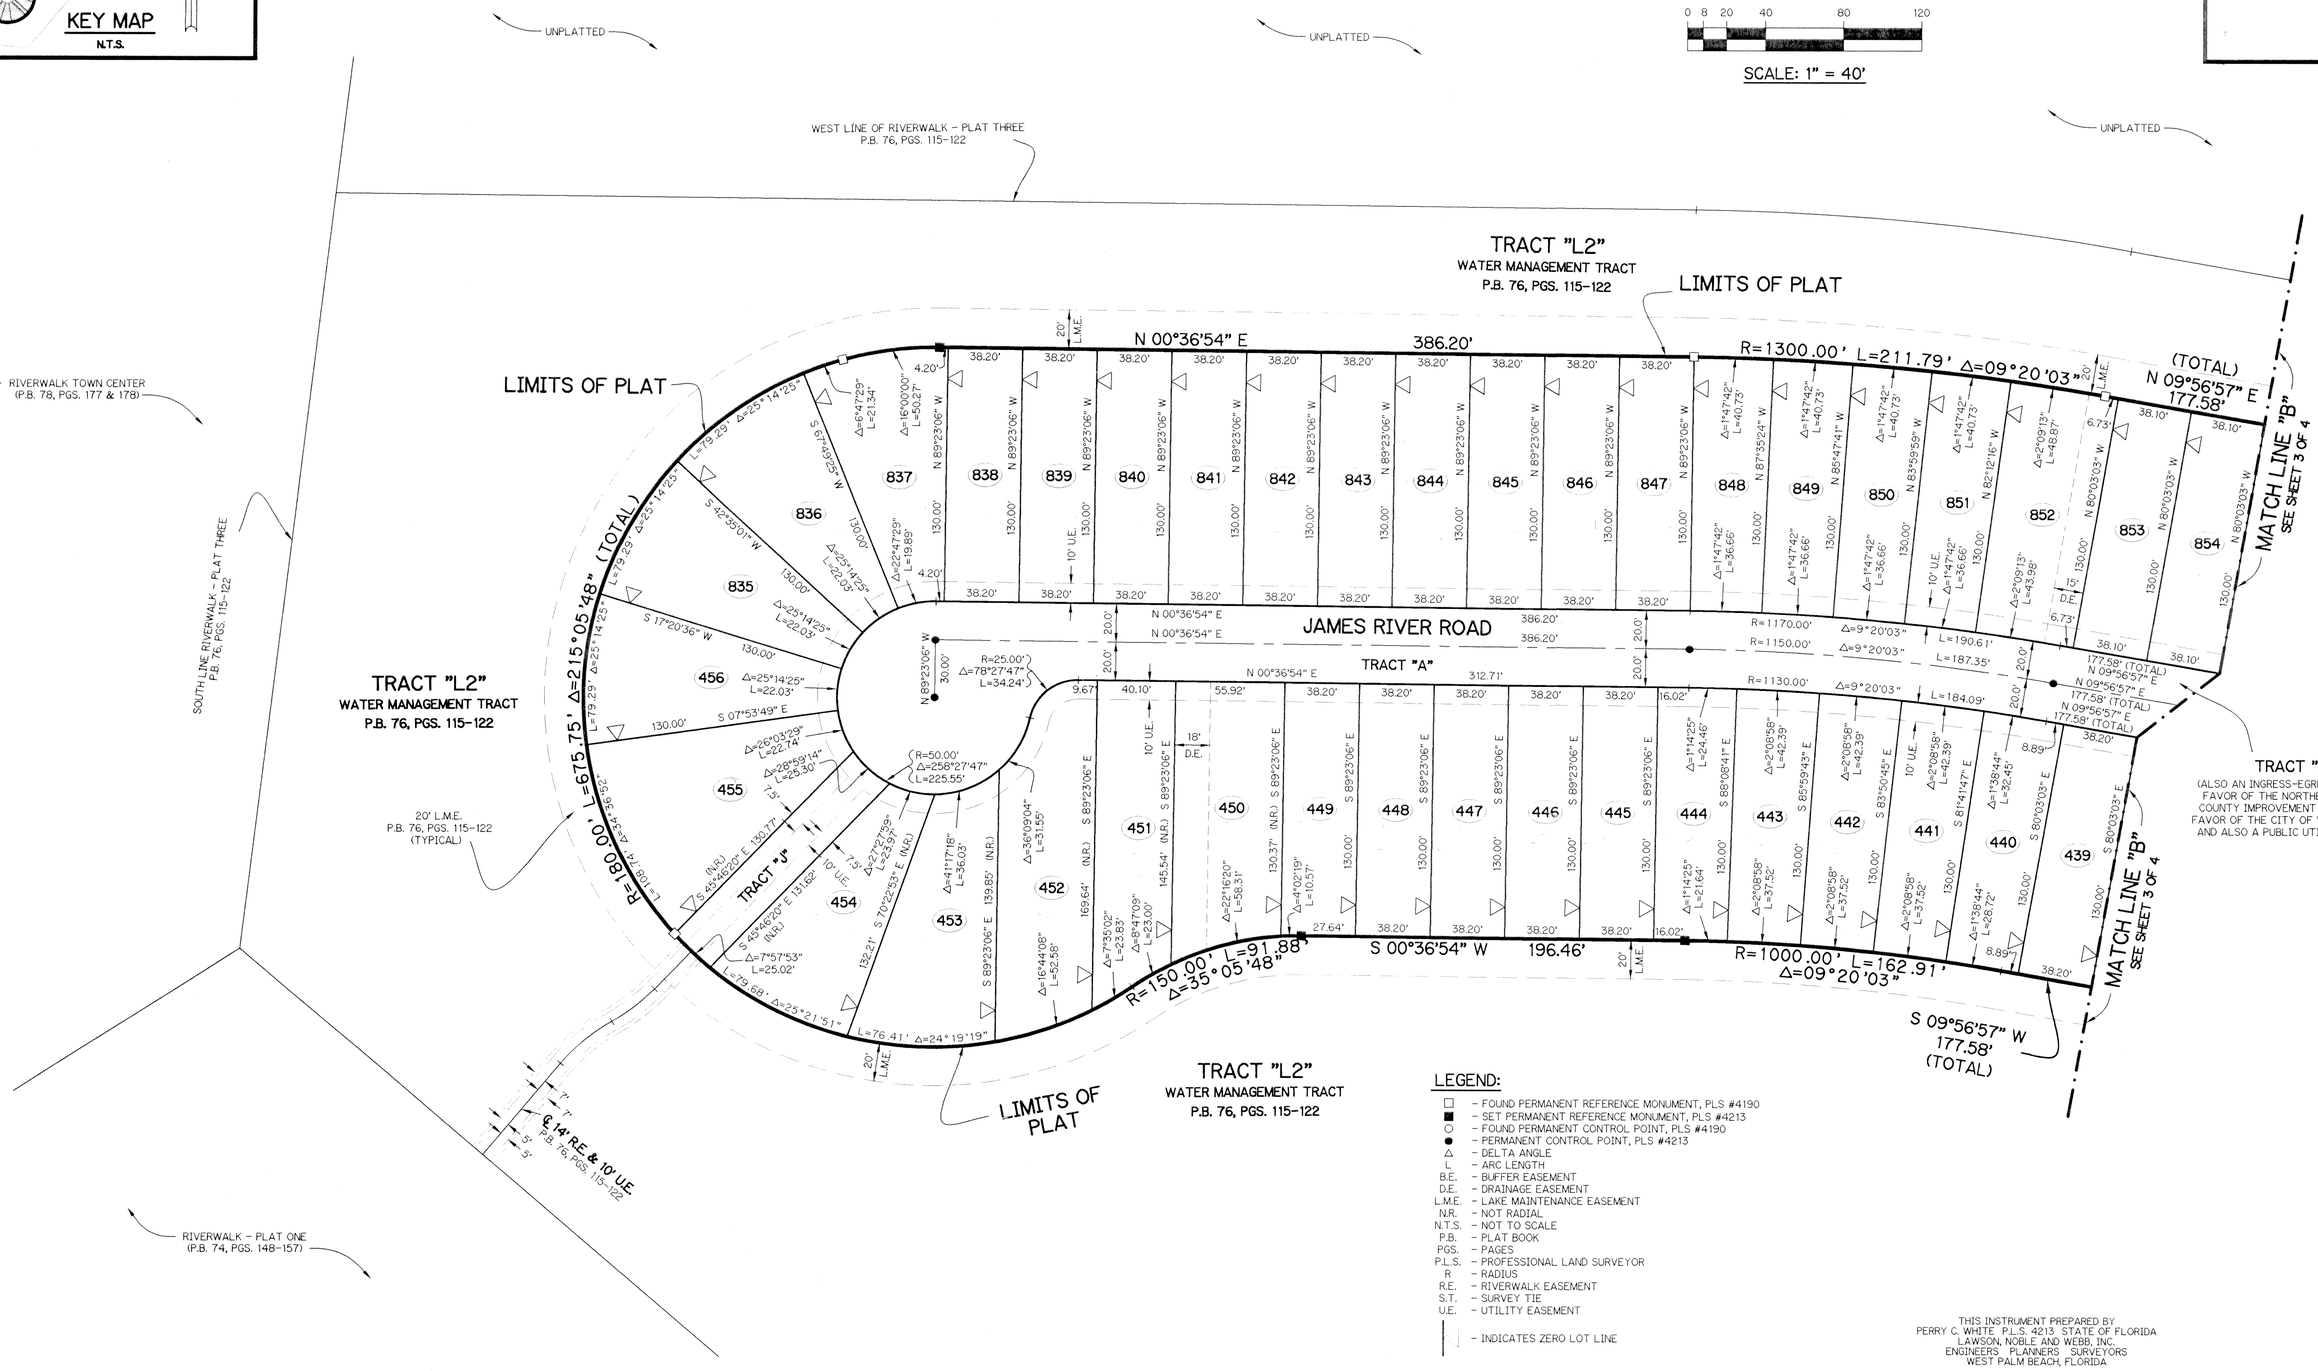

LEGEND:

- □ - FOUND PERMANENT REFERENCE MONUMENT, PLS #4190
- ■ - SET PERMANENT REFERENCE MONUMENT, PLS #4213
- ○ - FOUND PERMANENT CONTROL POINT, PLS #4190
- ● - PERMANENT CONTROL POINT, PLS #4213
- Δ - DELTA ANGLE
- L - ARC LENGTH
- B.E. - BUFFER EASEMENT
- D.E. - DRAINAGE EASEMENT
- L.M.E. - LAKE MAINTENANCE EASEMENT
- N.R. - NOT RADIAL
- N.T.S. - NOT TO SCALE
- P.B. - PLAT BOOK
- PGS. - PAGES
- P.L.S. - PROFESSIONAL LAND SURVEYOR
- R - RADIUS
- R.E. - RIVERWALK EASEMENT
- S.T. - SURVEY TIE
- U.E. - UTILITY EASEMENT
- - INDICATES ZERO LOT LINE

THIS INSTRUMENT PREPARED BY
PERRY C. WHITE P.L.S. 4213 STATE OF FLORIDA
LAWSON, NOBLE AND WEBB, INC.
ENGINEERS PLANNERS SURVEYORS
WEST PALM BEACH, FLORIDA