0695-001

158

GATEWAY APARTMENTS, P.U.D.

A PORTION OF SECTION 18, TOWNSHIP 45 SOUTH, RANGE 43 EAST,
PALM BEACH COUNTY, FLORIDA

SHEET 4 OF 5 JULY, 1998

GRID NORTH

GRAPHIC SCALE

80 0 40 80 160 200

(IN FEET)
1 inch = 50 ft.

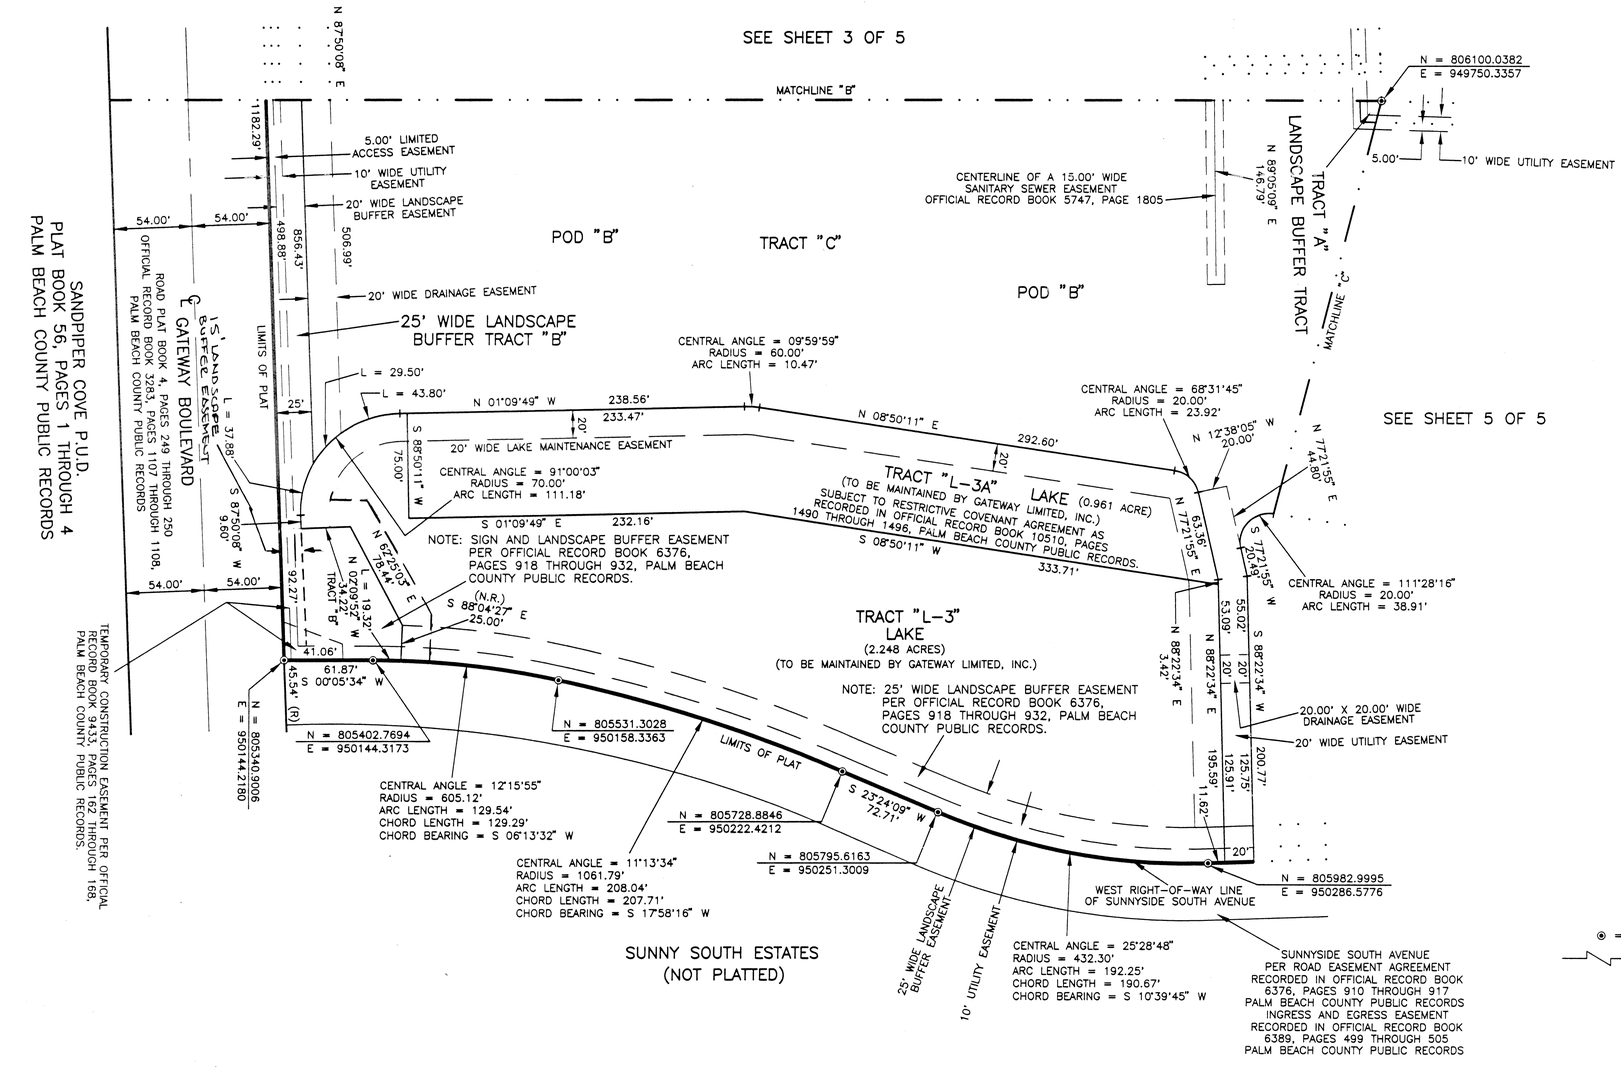

LOCATION AND KEY MAP

NOT TO SCALE

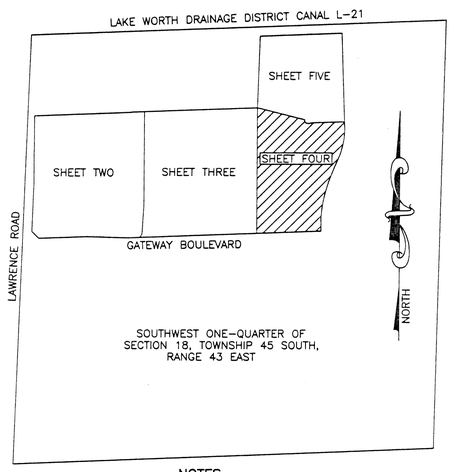

NOTES

1. THE SURVEY BEARINGS SHOWN HEREON ARE BASED ON THE WEST LINE OF THE SOUTHWEST ONE-QUARTER OF SECTION 18, TOWNSHIP 45 SOUTH, RANGE 43 EAST. N 02°03'35" E (PLAT BEARING) = 00°00'03" = COUNTERCLOCKWISE BEARING ROTATION (PLAT TO GRID)
   N 02°03'32" E (GRID BEARING)
2. COORDINATES SHOWN ARE GRID
3. DATUM = NAD 83, 1990 ADJUSTMENT
4. ZONE = FLORIDA EAST
5. LINEAR UNIT = US SURVEY FOOT
6. COORDINATE SYSTEM 1983 STATE PLANE TRANSVERSE MERCATOR PROJECTION
7. ALL DISTANCES ARE GROUND
8. SCALE FACTOR = 1.0000394
9. GROUND DISTANCE X SCALE FACTOR = GRID DISTANCE
10. NO BUILDINGS OR ANY KIND OF CONSTRUCTION OR TREES OR SHRUBS SHALL BE PLACED ON ANY EASEMENT WITHOUT PRIOR WRITTEN APPROVAL OF ALL EASEMENT BENEFICIARIES AND ALL APPLICABLE COUNTY APPROVALS OR PERMITS AS REQUIRED FOR SUCH ENCROACHMENTS.
11. WHERE DRAINAGE EASEMENTS AND UTILITY EASEMENTS CROSS, DRAINAGE EASEMENTS TAKE PRECEDENCE.
12. ALL LINES INTERSECTING CURVES ARE RADIAL UNLESS OTHERWISE NOTED AS (NOT RADIAL).

LEGEND

⊙ = DENOTES P.R.M. (PERMANENT REFERENCE MONUMENT)

= NOT TO SCALE

ABBREVIATIONS

CA = CENTRAL ANGLE
CB = CHORD BEARING
℄ = CENTERLINE
L = ARC LENGTH
(N.R.) = NOT RADIAL
R = RADIUS

ROLAND E. ROLLINS
PROFESSIONAL LAND SURVEYOR
2119 SOUTHEAST SUNFLOWER STREET
PORT ST. LUCIE, FLORIDA 34952
561-398-1509

R E R P L S

PAGE 158
FLOOD MAP # 1903
ZONING PUD
ZIP CODE 33406
PUD NAME Gateway Apartments
BOOK 83
BOOK 18
FLOOD ZONE
QUAD # 19
SE 96-74
TAX 425