NEPTUNE'S COVE
REPLAT OF LOTS 2 AND 3

BEING A REPLAT OF LOTS 2 AND 3, NEPTUNE'S COVE
AS RECORDED IN PLAT BOOK 78, PAGES 52 AND 53,
PUBLIC RECORDS OF PALM BEACH COUNTY, FLORIDA
LYING IN SECTION 36, TOWNSHIP 40 SOUTH, RANGE 42 EAST,
TOWN OF JUPITER, PALM BEACH COUNTY, FLORIDA

MARCH, 2000 SHEET 2 OF 2

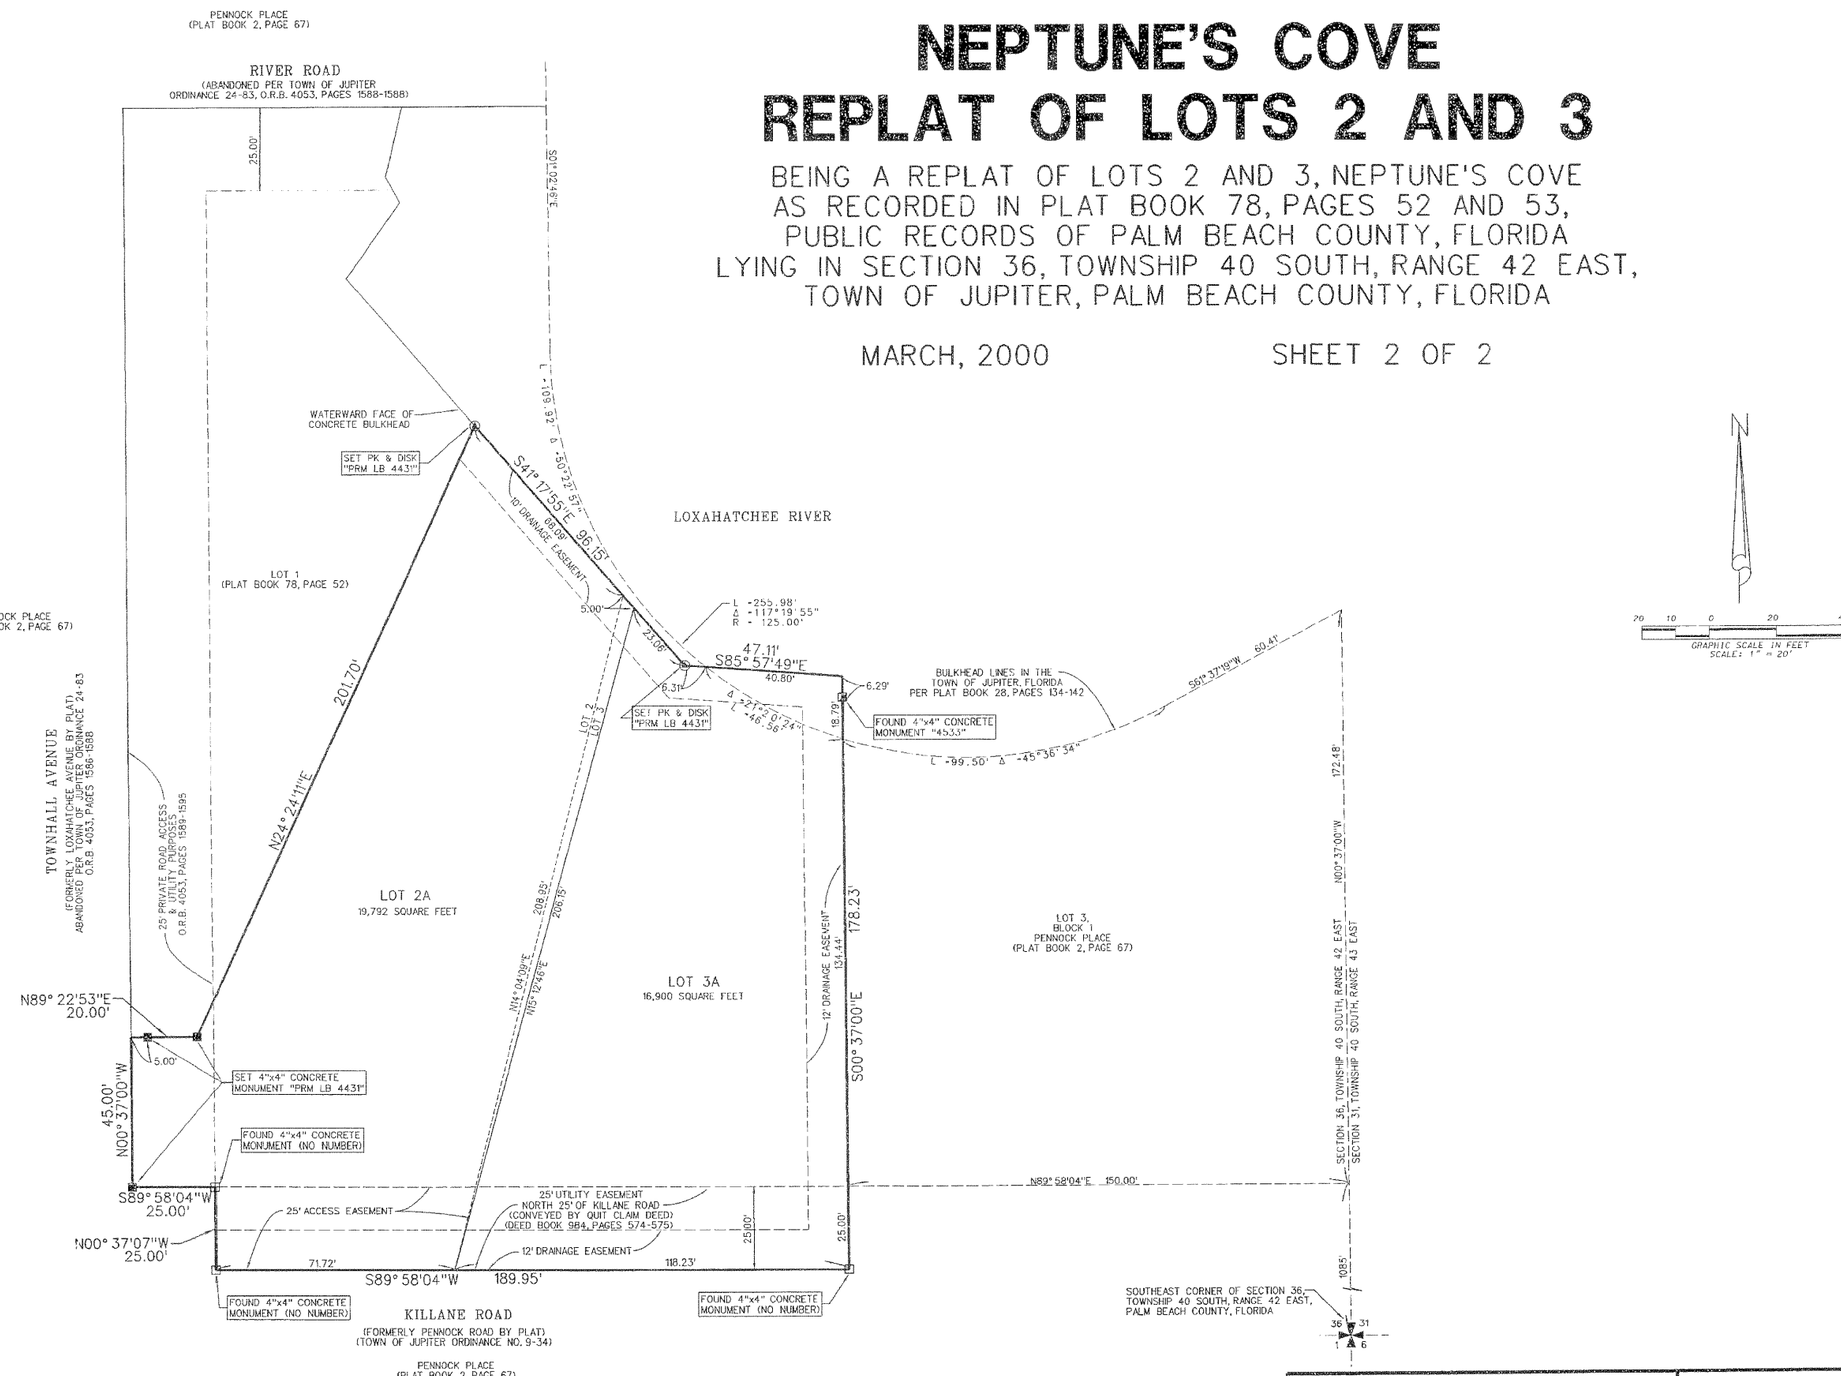

LIDBERG LAND SURVEYING, INC.
LB4431
675 West Indiantown Road, Suite 200,
Jupiter, Florida 33458 TEL. 561-746-8454

CAD- K:\ USTATION \ PLATS \ 78-52 \ 2909306 \ 2909306.DGN			
REF.			
FLD- A.M.	FB.	PG.	JOB 99-290(306)
OFF- L.J.C.	328	40	DATE 01/04/00
CKD- D.C.L.	SHEET 2 OF 2		DWG- 099-290P