MIRASOL PLAT TWO

PART OF GOLF DIGEST P.C.D.
SECTION 4, TOWNSHIP 42 SOUTH, RANGE 42 EAST,
CITY OF PALM BEACH GARDENS,
PALM BEACH COUNTY, FLORIDA
MARCH, 2000 SHEET 4 OF 5

0 50 100 150 200
GRAPHIC SCALE IN FEET

64

STATE OF FLORIDA
COUNTY OF PALM BEACH

THIS PLAT WAS FILED FOR RECORD _____
THIS _____ DAY OF _____
AD, 2000 AND DULY RECORDED IN PLAT BOOK _____ ON PAGES _____ AND _____

DOROTHY H. WILKEN, CLERK
BY: _____, D.C.

CIRCUIT COURT SEAL

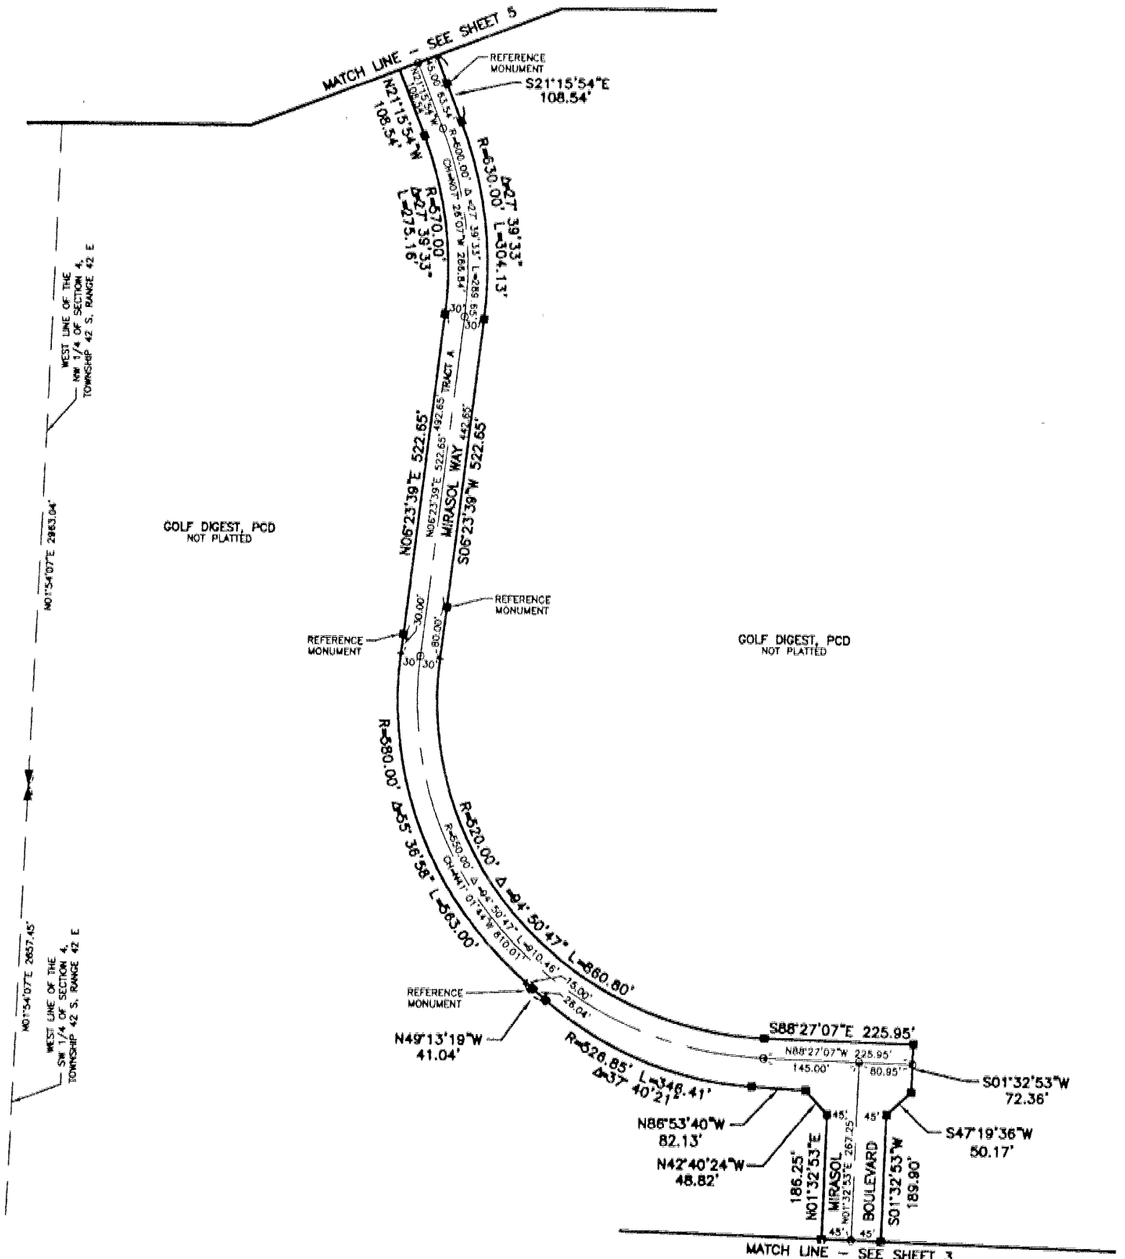

LEGEND

L	ARC LENGTH
Δ	CENTRAL (DELTA) ANGLE
CH	CHORD
(NR)	NON-RADIAL
PCD	PLANNED COMMUNITY DEVELOPMENT
ORB	OFFICIAL RECORD BOOK
PB	PLAT BOOK
PG(S)	PAGE(S)
R	RADIUS
SLE	SEWER LINE EASEMENT
WLE	WATER LINE EASEMENT
■	PERMANENT REFERENCE MONUMENT SET LB-048 (4"x4" CONCRETE)
□	PERMANENT REFERENCE MONUMENT FOUND LB-048 (4"x4" CONCRETE)
—⊕—	PERMANENT CONTROL POINT SET LB-048

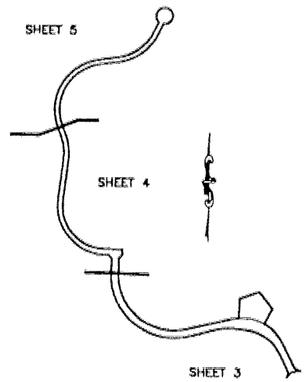

SHEET LOCATION MAP
NOT TO SCALE

THIS INSTRUMENT WAS PREPARED BY MARY HANNA CLODFELTER, P.S.M. IN THE OFFICES OF MOCK, ROOS & ASSOCIATES, INC., 5720 CORPORATE WAY, WEST PALM BEACH, FLORIDA 33407.

SHEET 4 OF 5

SCALE: 1" = 100'	FLORIDA L.B. NO. 48	MIRASOL PLAT TWO
P.A. NO.: 99312.00	MOCK ROOS ENGINEERS SURVEYORS PLANNERS	PART OF GOLF DIGEST P.C.D. SITUATE IN SECTION 4, TOWNSHIP 42 SOUTH, RANGE 42 EAST, CITY OF PALM BEACH GARDENS, PALM BEACH COUNTY, FLORIDA
DATE: MARCH, 2000	5720 Corporate Way, West Palm Beach, Florida 33407 (561) 683-3113, fax 478-7248	
DRAWING NO. 42-42-04-32		

REV.: 11-22-00
CAD FILE: TAYLSPIN\SPINRP03

15592