SHEET 2 OF 2 SHEETS

122

OCEAN HAMMOCK

A REPLAT OF LOTS 9, 10, 11, 12, LOT B AND A PORTION OF LOT A BLUE SEAS (PLAT BOOK 23, PAGE 185, P.B.C.R.) IN THE SOUTHEAST ONE-QUARTER (SE1/4) SECTION 9, TOWNSHIP 46 SOUTH, RANGE 43 EAST CITY OF DELRAY BEACH, PALM BEACH COUNTY, FLORIDA

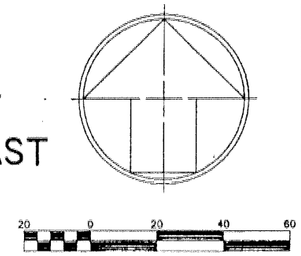

STATE OF FLORIDA
COUNTY OF PALM BEACH SS

This Plat was filed for record at _____ M., this _____ day of _____, 200_ and duly recorded in Plat Book No. _____ on Pages _____ and _____

DOROTHY H. WILKEN, CLERK

BY: _____ DC

THIS INSTRUMENT PREPARED BY:
MICHAEL D. ROSE, PSM

SDA SHAH DROTOS & ASSOCIATES | ENGINEERING SURVEYING PLANNING
CERTIFICATE OF AUTHORIZATION NO. LB6456
1885 W. Commercial Blvd., • Suite 190 • Ft. Lauderdale, Fl. 33309
PH: 954-776-7604 • FAX: 954-776-7608

AUGUST 2000

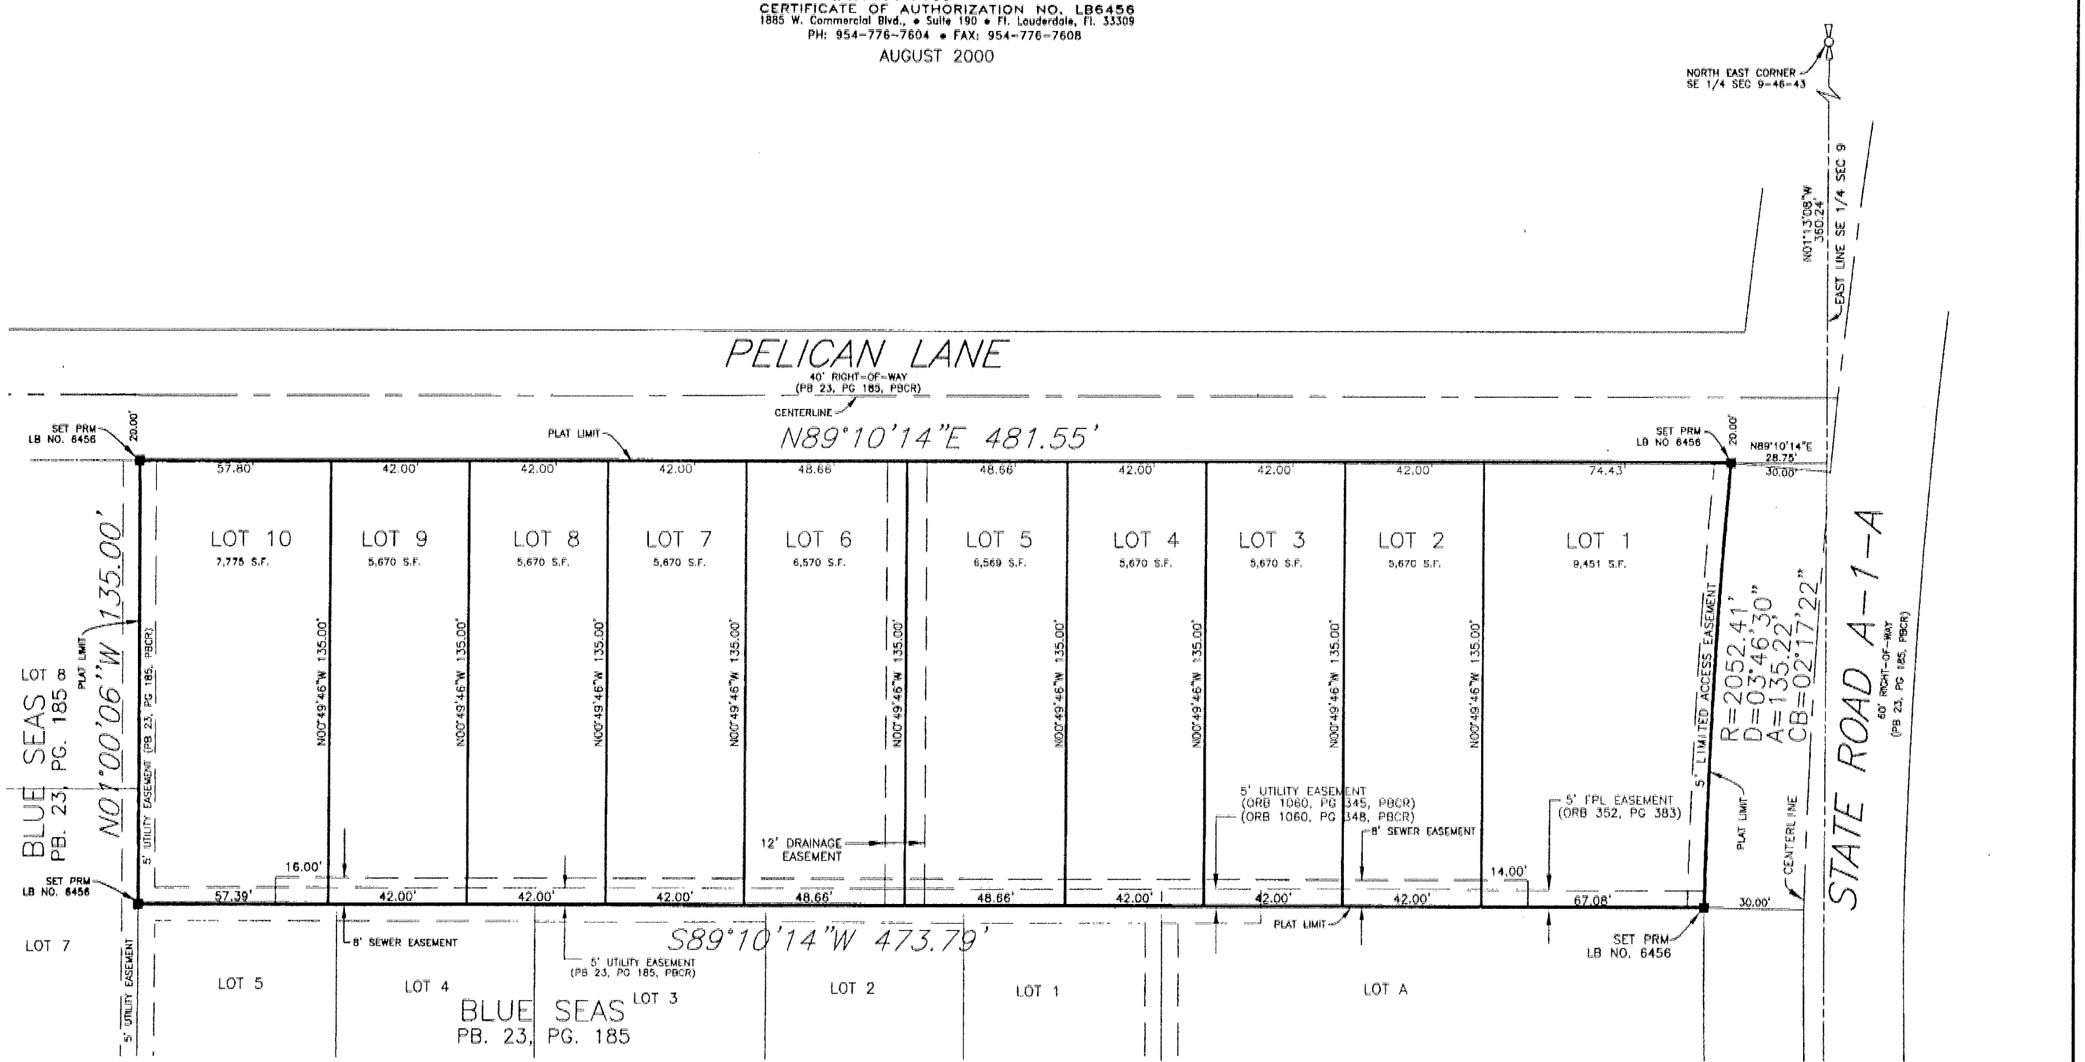

SURVEYOR'S PROJECT NO. 00-0509