JANUARY 2001

ANDROS ISLE PARCEL "C"

(A PART OF A RESIDENTIAL PLANNED DEVELOPMENT)

BEING A REPLAT OF PORTIONS OF ANDROS ISLE PARCEL "B" RECORDED IN PLAT BOOK 82, PAGE 1, BEING A REPLAT OF PORTIONS OF PARCEL "C", AND TRACT "L-3", ANDROS ISLE, RECORDED IN PLAT BOOK 81, PAGE 87, AND LYING IN SECTION 20, TOWNSHIP 43 SOUTH, RANGE 42 EAST, CITY OF WEST PALM BEACH, PALM BEACH COUNTY, FLORIDA

141

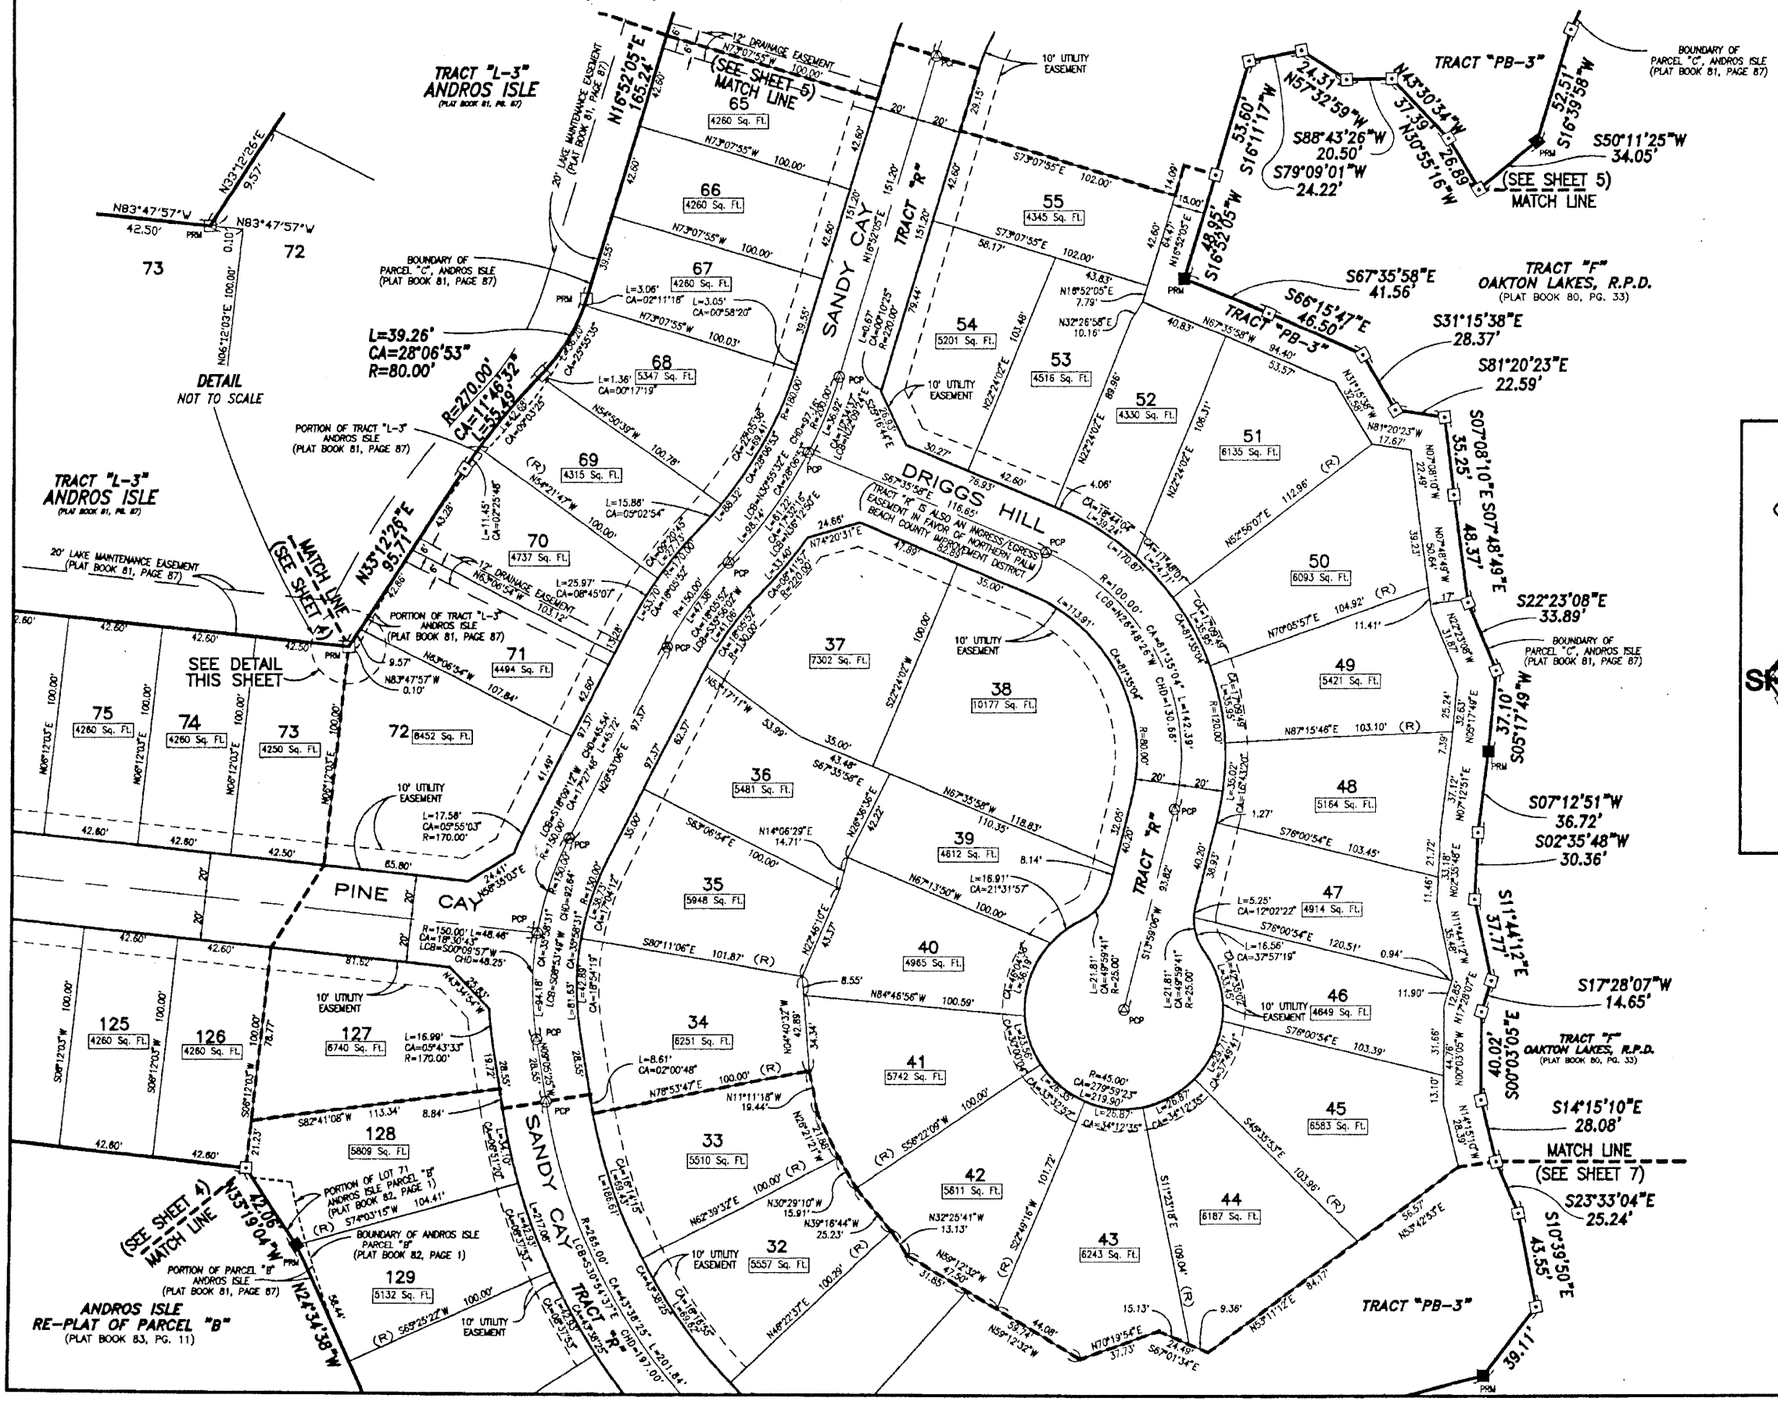
TRACT "L-3" ANDROS ISLE (PLAT BOOK 81, PG. 87)
SANDY CAY
TRACT "R"
DRIGGS HILL
PINE CAY
TRACT "PB-3"
TRACT "F" OAKTON LAKES, R.P.D. (PLAT BOOK 80, PG. 33)
BOUNDARY OF PARCEL "C", ANDROS ISLE (PLAT BOOK 81, PAGE 87)
(SEE SHEET 6) MATCH LINE
(SEE SHEET 5) MATCH LINE
(SEE SHEET 4) MATCH LINE
(SEE SHEET 7) MATCH LINE
SEE DETAIL THIS SHEET
DETAIL NOT TO SCALE
L=39.26' CA=28°06'53" R=80.00'
R=270.00' CA=11°46'32" L=55.49'
ANDROS ISLE RE-PLAT OF PARCEL "B" (PLAT BOOK 83, PG. 11)
PORTION OF TRACT "L-3" ANDROS ISLE (PLAT BOOK 81, PAGE 87)
PORTION OF LOT 71 ANDROS ISLE PARCEL "B" (PLAT BOOK 82, PAGE 1)
PORTION OF PARCEL "B" ANDROS ISLE (PLAT BOOK 81, PAGE 87)
BOUNDARY OF ANDROS ISLE PARCEL "B" (PLAT BOOK 82, PAGE 1)
20' LAKE MAINTENANCE EASEMENT (PLAT BOOK 81, PAGE 87)
12' DRAINAGE EASEMENT
10' UTILITY EASEMENT
65 4260 Sq. Ft.
66 4260 Sq. Ft.
67 4260 Sq. Ft.
68 5347 Sq. Ft.
69 4315 Sq. Ft.
70 4737 Sq. Ft.
71 4494 Sq. Ft.
72 8452 Sq. Ft.
73 4250 Sq. Ft.
74 4260 Sq. Ft.
75 4260 Sq. Ft.
125 4260 Sq. Ft.
126 4260 Sq. Ft.
127 6740 Sq. Ft.
128 5809 Sq. Ft.
129 5132 Sq. Ft.
55 4345 Sq. Ft.
54 5201 Sq. Ft.
53 4516 Sq. Ft.
52 4330 Sq. Ft.
51 6135 Sq. Ft.
50 6093 Sq. Ft.
49 5421 Sq. Ft.
48 5164 Sq. Ft.
47 4914 Sq. Ft.
46 4649 Sq. Ft.
45 6583 Sq. Ft.
44 6187 Sq. Ft.
43 6243 Sq. Ft.
42 5611 Sq. Ft.
41 5742 Sq. Ft.
40 4965 Sq. Ft.
39 4612 Sq. Ft.
38 10177 Sq. Ft.
37 7302 Sq. Ft.
36 5481 Sq. Ft.
35 5948 Sq. Ft.
34 6251 Sq. Ft.
33 5510 Sq. Ft.
32 5557 Sq. Ft.
N16°52'05"E 165.24'
N33°12'26"E 95.71'
N33°12'26"E 9.57'
N83°47'57"W 42.50'
N83°47'57"W 0.10'
N06°12'03"E 100.00'
N16°52'05"E 48.83'
S16°11'17"W 55.60'
N43°30'34"W 37.39'
N30°55'16"W 26.89'
S16°39'58"W 52.51'
S50°11'25"W 34.05'
S79°09'01"W 24.22'
S88°43'26"W 20.50'
N57°32'59"W 24.31'
S67°35'58"E 41.56'
S66°15'47"E 46.50'
S31°15'38"E 28.37'
S81°20'23"E 22.59'
S07°08'10"E 35.25'
S07°48'49"E 48.37'
S22°23'08"E 33.89'
S05°17'49"W 37.10'
S07°12'51"W 36.72'
S02°35'48"W 30.36'
S17°28'07"W 14.65'
S00°03'40"E 40.02'
S14°15'10"E 28.08'
S23°33'04"E 25.24'
S10°39'50"E 43.55'
S11°44'12"E 37.77'
N24°34'38"W 42.06'
N35°19'04"W 42.06'
S74°03'15"W 104.41'
N65°12'03"E 100.00'
N65°12'03"E 100.00'
S65°12'03"W 100.00'
S65°12'03"W 100.00