JUPITER YACHT CLUB

BEING A PORTION OF SECTION 6, TOWNSHIP 41 SOUTH, RANGE 43 EAST,
TOWN OF JUPITER, PALM BEACH COUNTY, FLORIDA

FEBRUARY, 2002 SHEET 4 OF 9

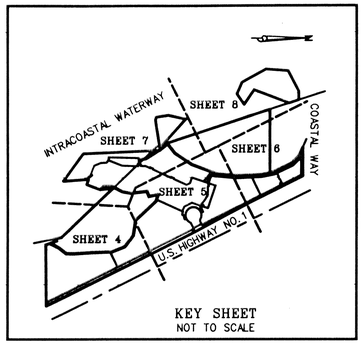

KEY SHEET
NOT TO SCALE

GRAPHIC SCALE IN FEET
SCALE: 1" = 40'
40 20 0 40 80

LEGEND:

= LIMITS OF PUBLIC ACCESS EASEMENT MAIN ENTRY CIRCLE PER ORB 13460, PAGE 1286 SEE SHEET 2 FOR DETAIL

= 10.00' CONSERVATION EASEMENT PER ORB 10404, PAGE 1439

ABBREVIATIONS:

FND = FOUND
FPL = FLORIDA POWER & LIGHT
NTS = NOT TO SCALE
ORB = OFFICIAL RECORD BOOK
PB = PALM BEACH
POB = POINT OF BEGINNING
POC = POINT OF COMMENCEMENT
RB = RADIAL BEARING
SRD = STATE ROAD DEPARMENT
SF = SQUARE FEET
TL = TIE LINE

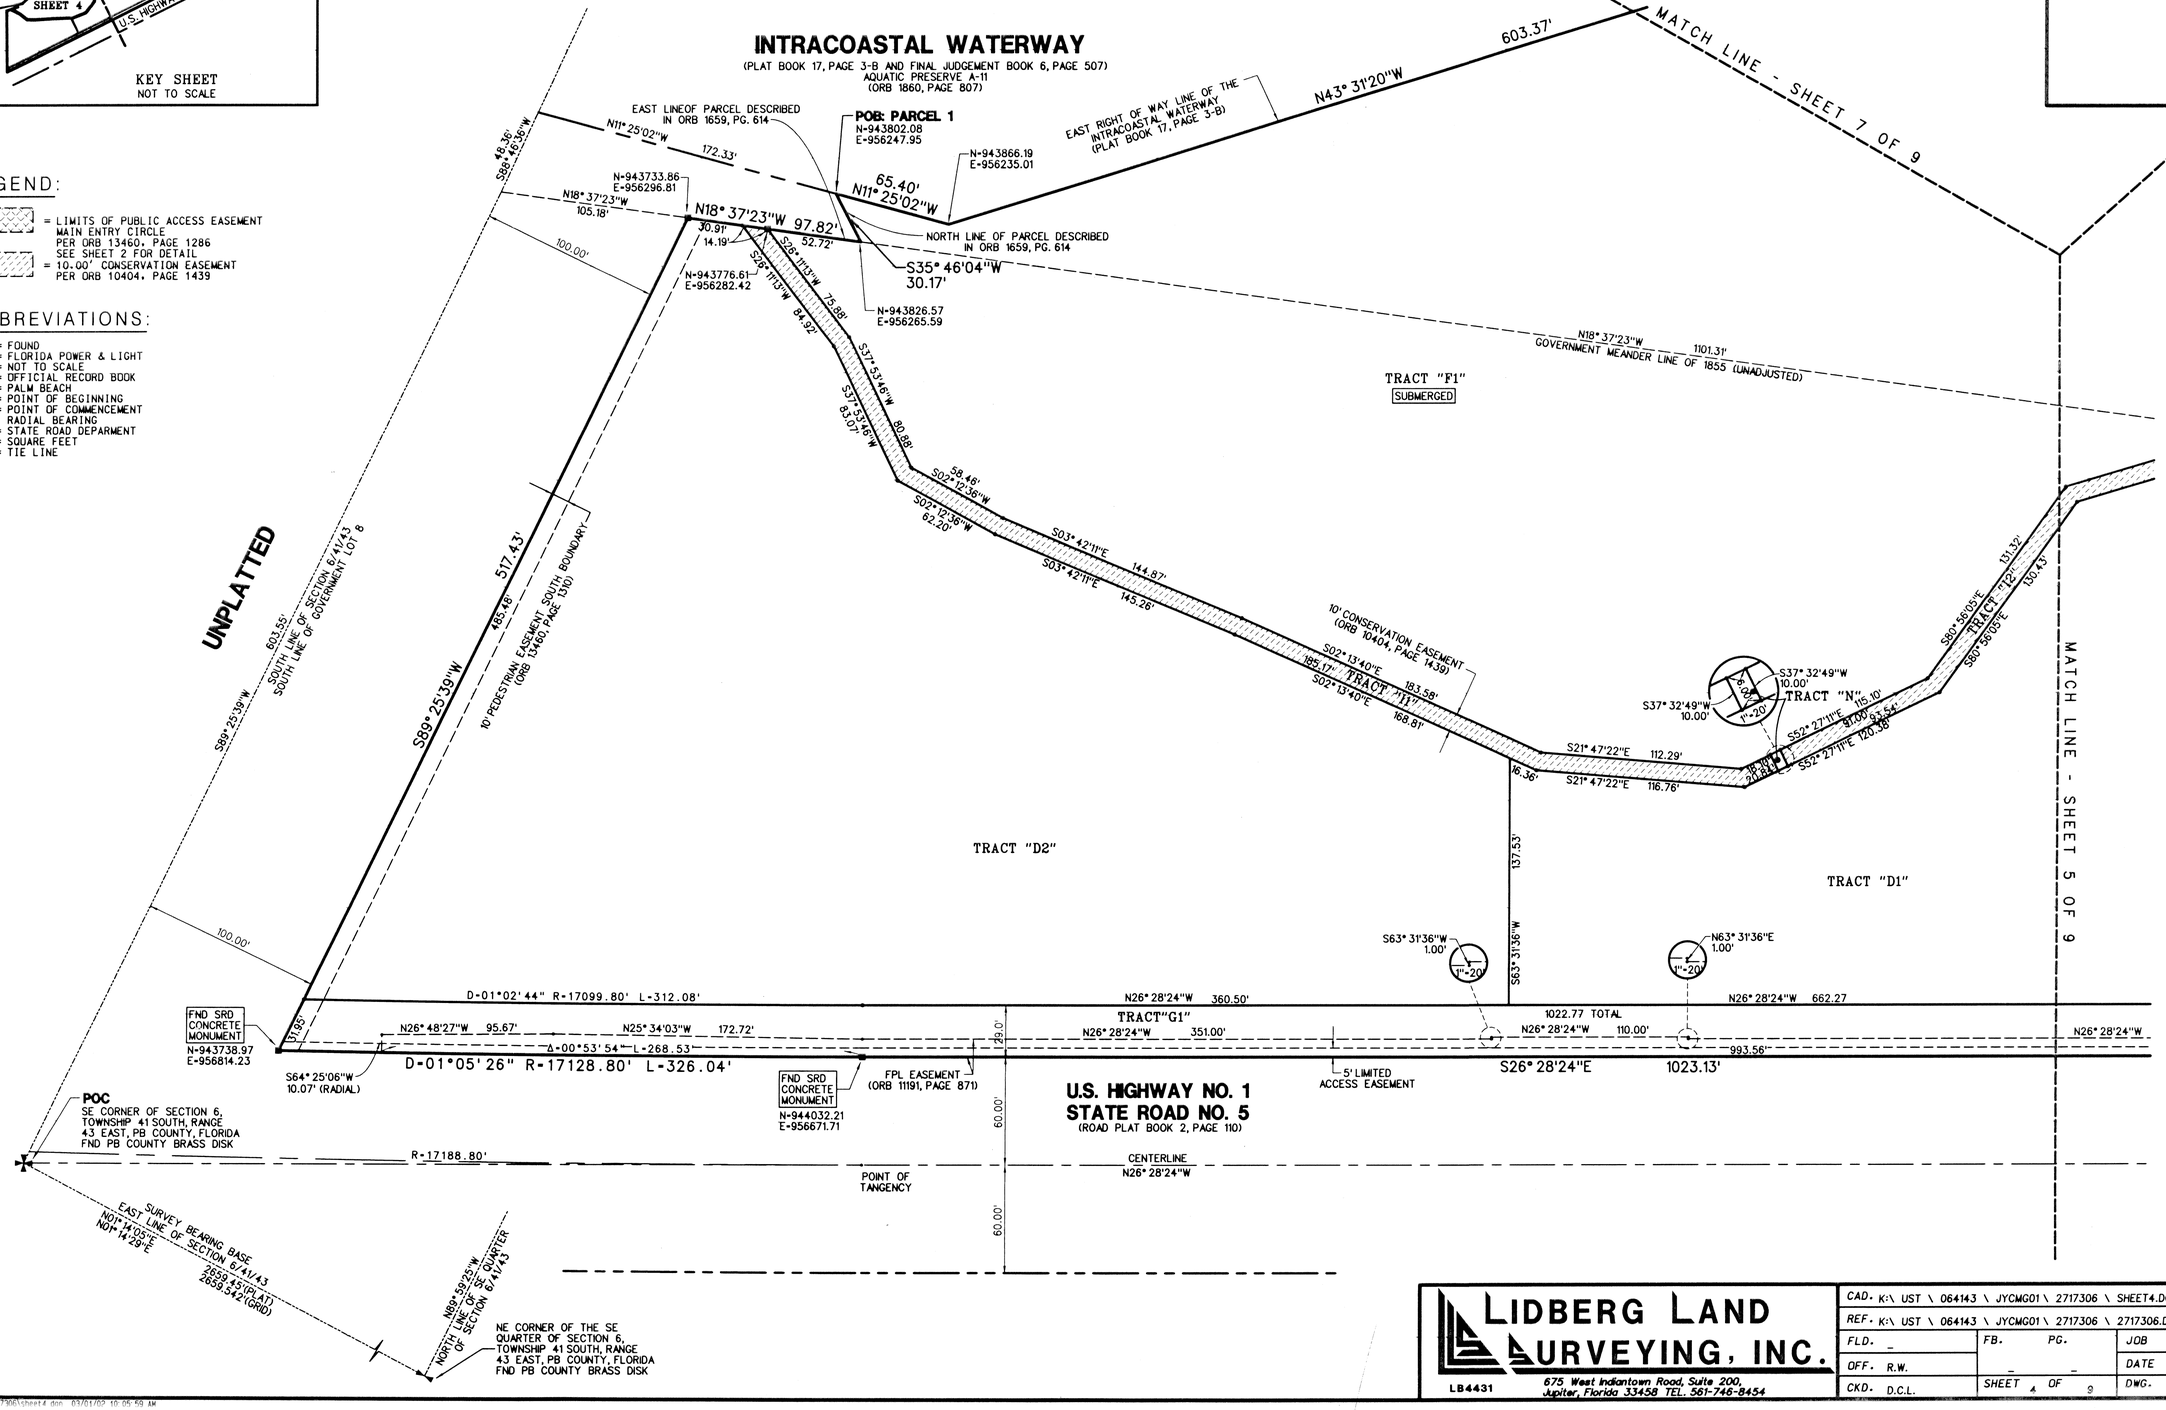

LIDBERG LAND SURVEYING, INC.
LB4431
675 West Indiantown Road, Suite 200,
Jupiter, Florida 33458 TEL. 561-746-8454

CAD. K:\ UST \ 064143 \ JYCMG01 \ 2717306 \ SHEET4.DGN			
REF. K:\ UST \ 064143 \ JYCMG01 \ 2717306 \ 2717306.DGN			
FLD. _	FB. PG.	JOB	97-271-306
OFF. R.W.	_ _	DATE	10-04-01
CKD. D.C.L.	SHEET 4 OF 9	DWG.	D97-271P

\064143\ver\2717306\sheet4.dgn 03/01/02 10:05:58 AM