MIRASOL PLAT FOUR

PART OF GOLF DIGEST P.C.D.
SECTIONS 3 AND 4, TOWNSHIP 42 SOUTH, RANGE 42 EAST,
CITY OF PALM BEACH GARDENS,
PALM BEACH COUNTY, FLORIDA
SHEET 4 OF 5

152

STATE OF FLORIDA
COUNTY OF PALM BEACH

THIS PLAT WAS FILED FOR RECORD _____
THIS _____ DAY OF _____
AD, 2002 AND DULY RECORDED
IN PLAT BOOK _____ ON PAGES
_____ AND _____.

DOROTHY H. WILKEN, CLERK
BY: , D.C.

CIRCUIT COURT SEAL

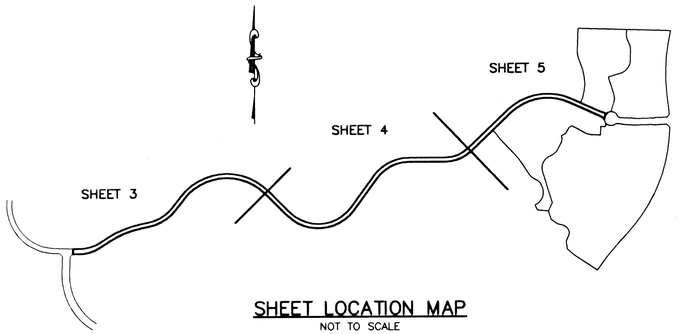

SHEET LOCATION MAP
NOT TO SCALE

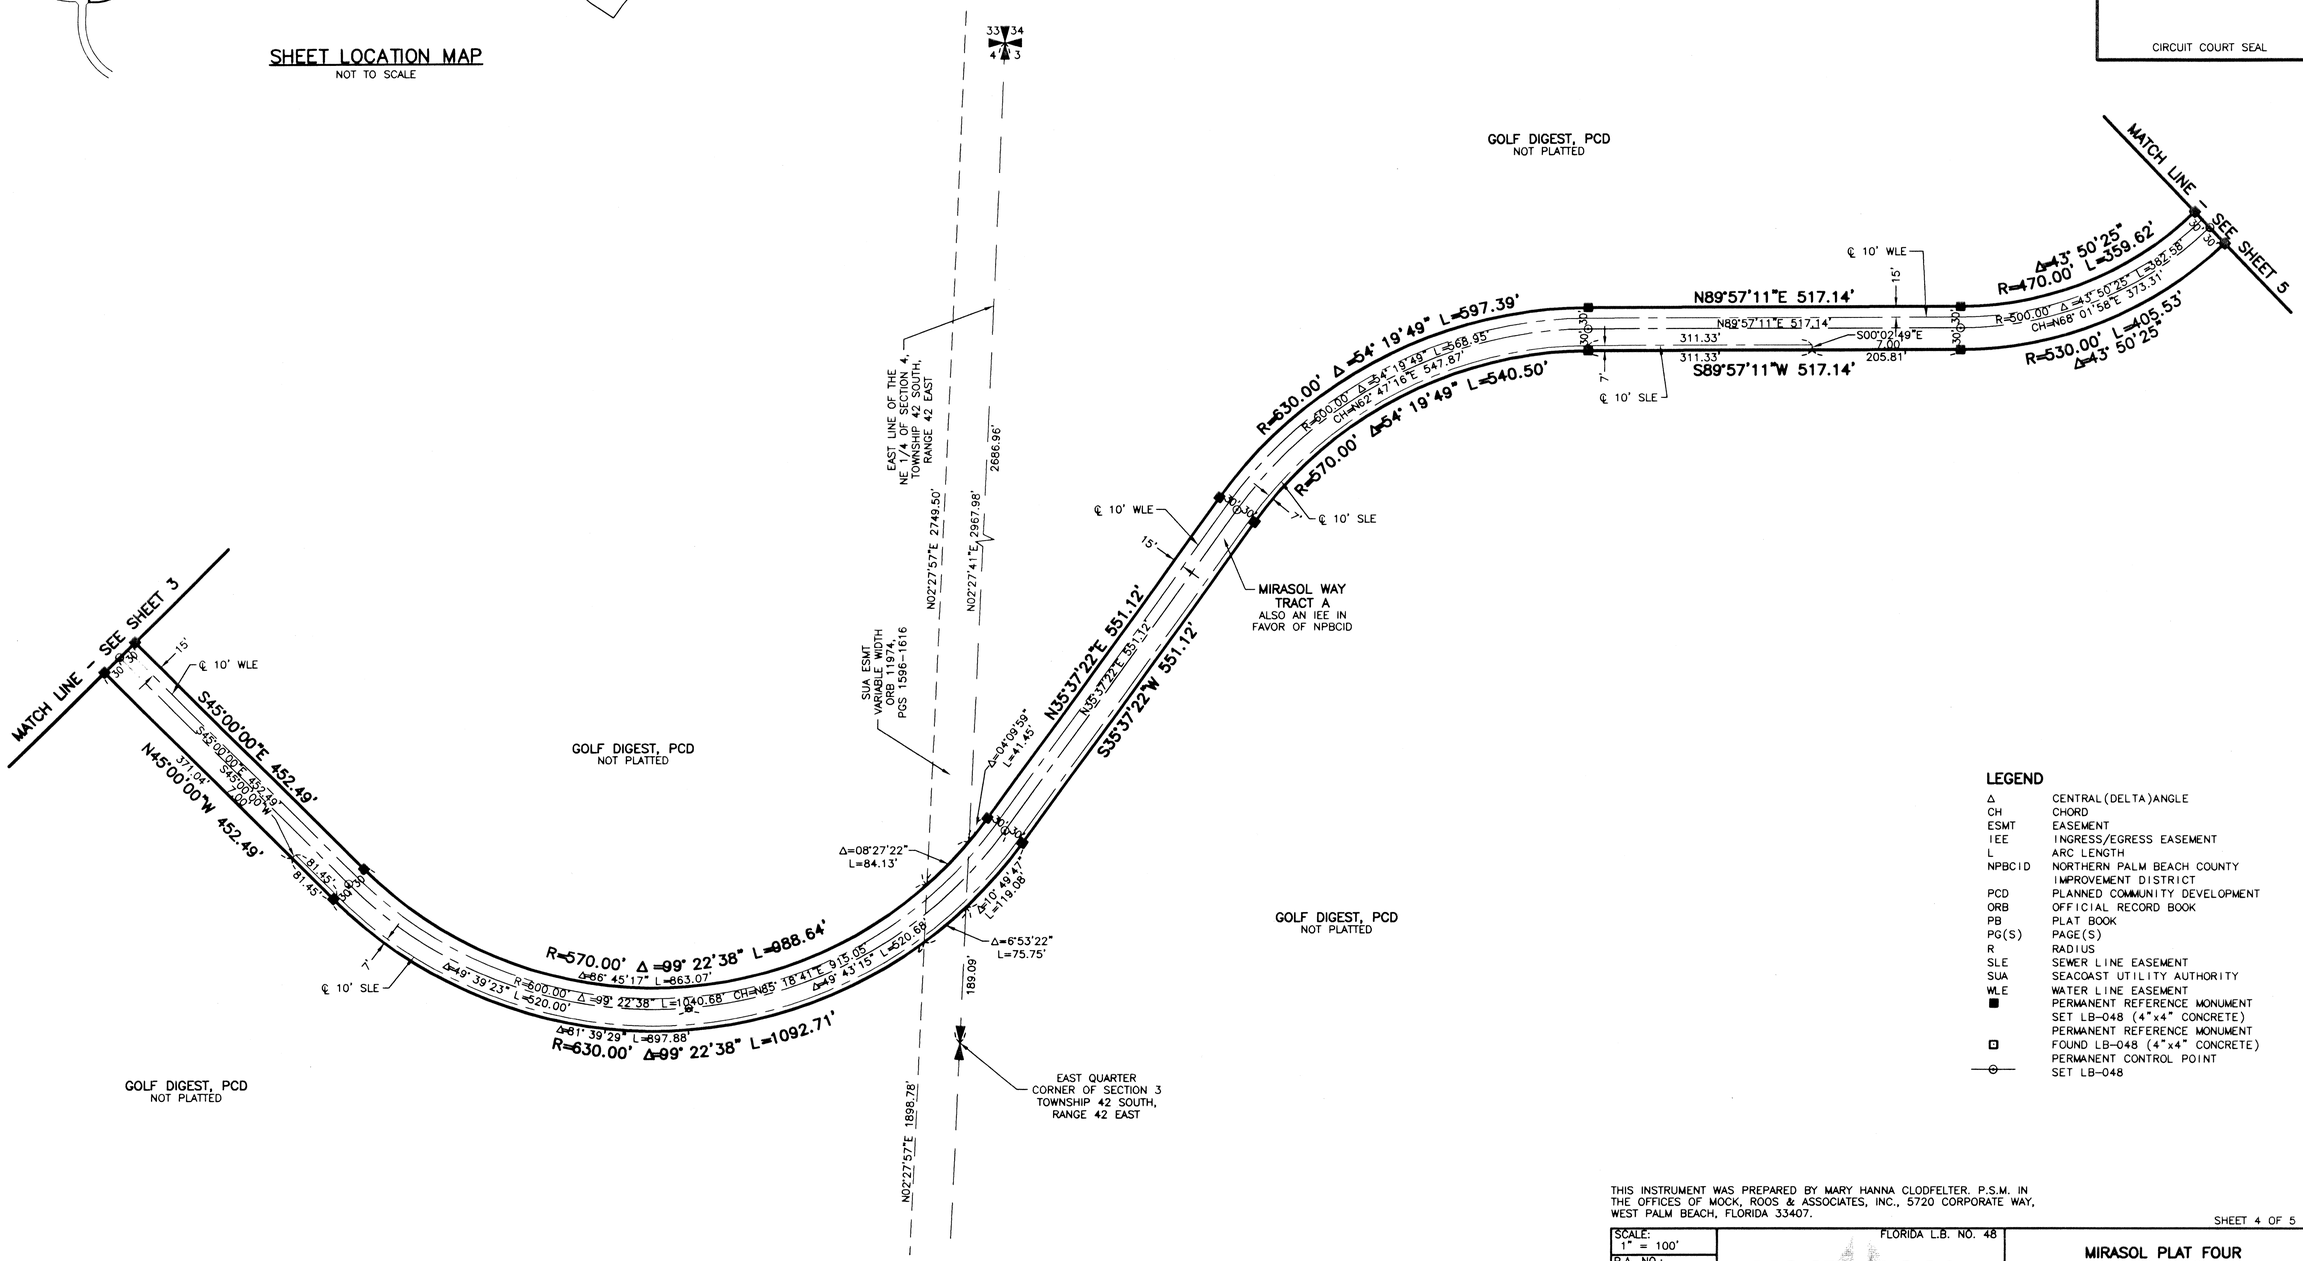

LEGEND

Δ	CENTRAL (DELTA) ANGLE
CH	CHORD
ESMT	EASEMENT
IEE	INGRESS/EGRESS EASEMENT
L	ARC LENGTH
NPBCID	NORTHERN PALM BEACH COUNTY IMPROVEMENT DISTRICT
PCD	PLANNED COMMUNITY DEVELOPMENT
ORB	OFFICIAL RECORD BOOK
PB	PLAT BOOK
PG(S)	PAGE(S)
R	RADIUS
SLE	SEWER LINE EASEMENT
SUA	SEACOAST UTILITY AUTHORITY
WLE	WATER LINE EASEMENT
■	PERMANENT REFERENCE MONUMENT SET LB-048 (4"x4" CONCRETE)
◘	PERMANENT REFERENCE MONUMENT FOUND LB-048 (4"x4" CONCRETE)
—⊙—	PERMANENT CONTROL POINT SET LB-048

THIS INSTRUMENT WAS PREPARED BY MARY HANNA CLODFELTER. P.S.M. IN THE OFFICES OF MOCK, ROOS & ASSOCIATES, INC., 5720 CORPORATE WAY, WEST PALM BEACH, FLORIDA 33407.

SHEET 4 OF 5

SCALE: 1" = 100'	FLORIDA L.B. NO. 48	MIRASOL PLAT FOUR
P.A. NO.: 99327.00	MOCK • ROOS ENGINEERS • SURVEYORS • PLANNERS	PART OF GOLF DIGEST P.C.D. SITUATE IN SECTIONS 3 AND 4, TOWNSHIP 42 SOUTH, RANGE 42 EAST, CITY OF PALM BEACH GARDENS, PALM BEACH COUNTY, FLORIDA
DATE: JULY, 2001		
DRAWING NO. 42-42-03-68	5720 Corporate Way, West Palm Beach, Florida 33407 (561) 683-3113, fax 478-7248	

REV.: 11-26-01
CAD FILE: TAYLSPN2\SPN2RP02

S:\tay\taylspn2\dwg\spn2rp02.dwg 12/12/01 08:42:13 AM EST