MIRASOL PARCEL TWELVE

PART OF GOLF DIGEST P.C.D.
SECTION 4, TOWNSHIP 42 SOUTH, RANGE 42 EAST,
CITY OF PALM BEACH GARDENS,
PALM BEACH COUNTY, FLORIDA
SHEET 5 OF 5

LEGEND

Δ	CENTRAL (DELTA) ANGLE
CH	CHORD
IEE	INGRESS-EGRESS EASEMENT
L	ARC LENGTH
NPBCID	NORTHERN PALM BEACH COUNTY IMPROVEMENT DISTRICT
ORB	OFFICIAL RECORD BOOK
PAE	PEDESTRIAN ACCESS EASEMENT
PB	PLAT BOOK
PG	PAGE
PCD	PLANNED COMMUNITY DEVELOPMENT
R	RADIUS
UE	UTILITY EASEMENT
WLE	WATER LINE EASEMENT
⊡	PERMANENT REFERENCE MONUMENT FOUND LB 048 (4"x4" CONCRETE)
■	PERMANENT REFERENCE MONUMENT SET LB 048 (4"x4" CONCRETE)
—⊙—	PERMANENT CONTROL POINT SET LB 048
℄	CENTERLINE

138

STATE OF FLORIDA
COUNTY OF PALM BEACH

THIS PLAT WAS FILED FOR RECORD _____
THIS _____ DAY OF _____
AD, 2002 AND DULY RECORDED
IN PLAT BOOK _____ ON PAGES
_____ AND _____

DOROTHY H. WILKEN, CLERK
BY: , D.C.

CIRCUIT COURT SEAL

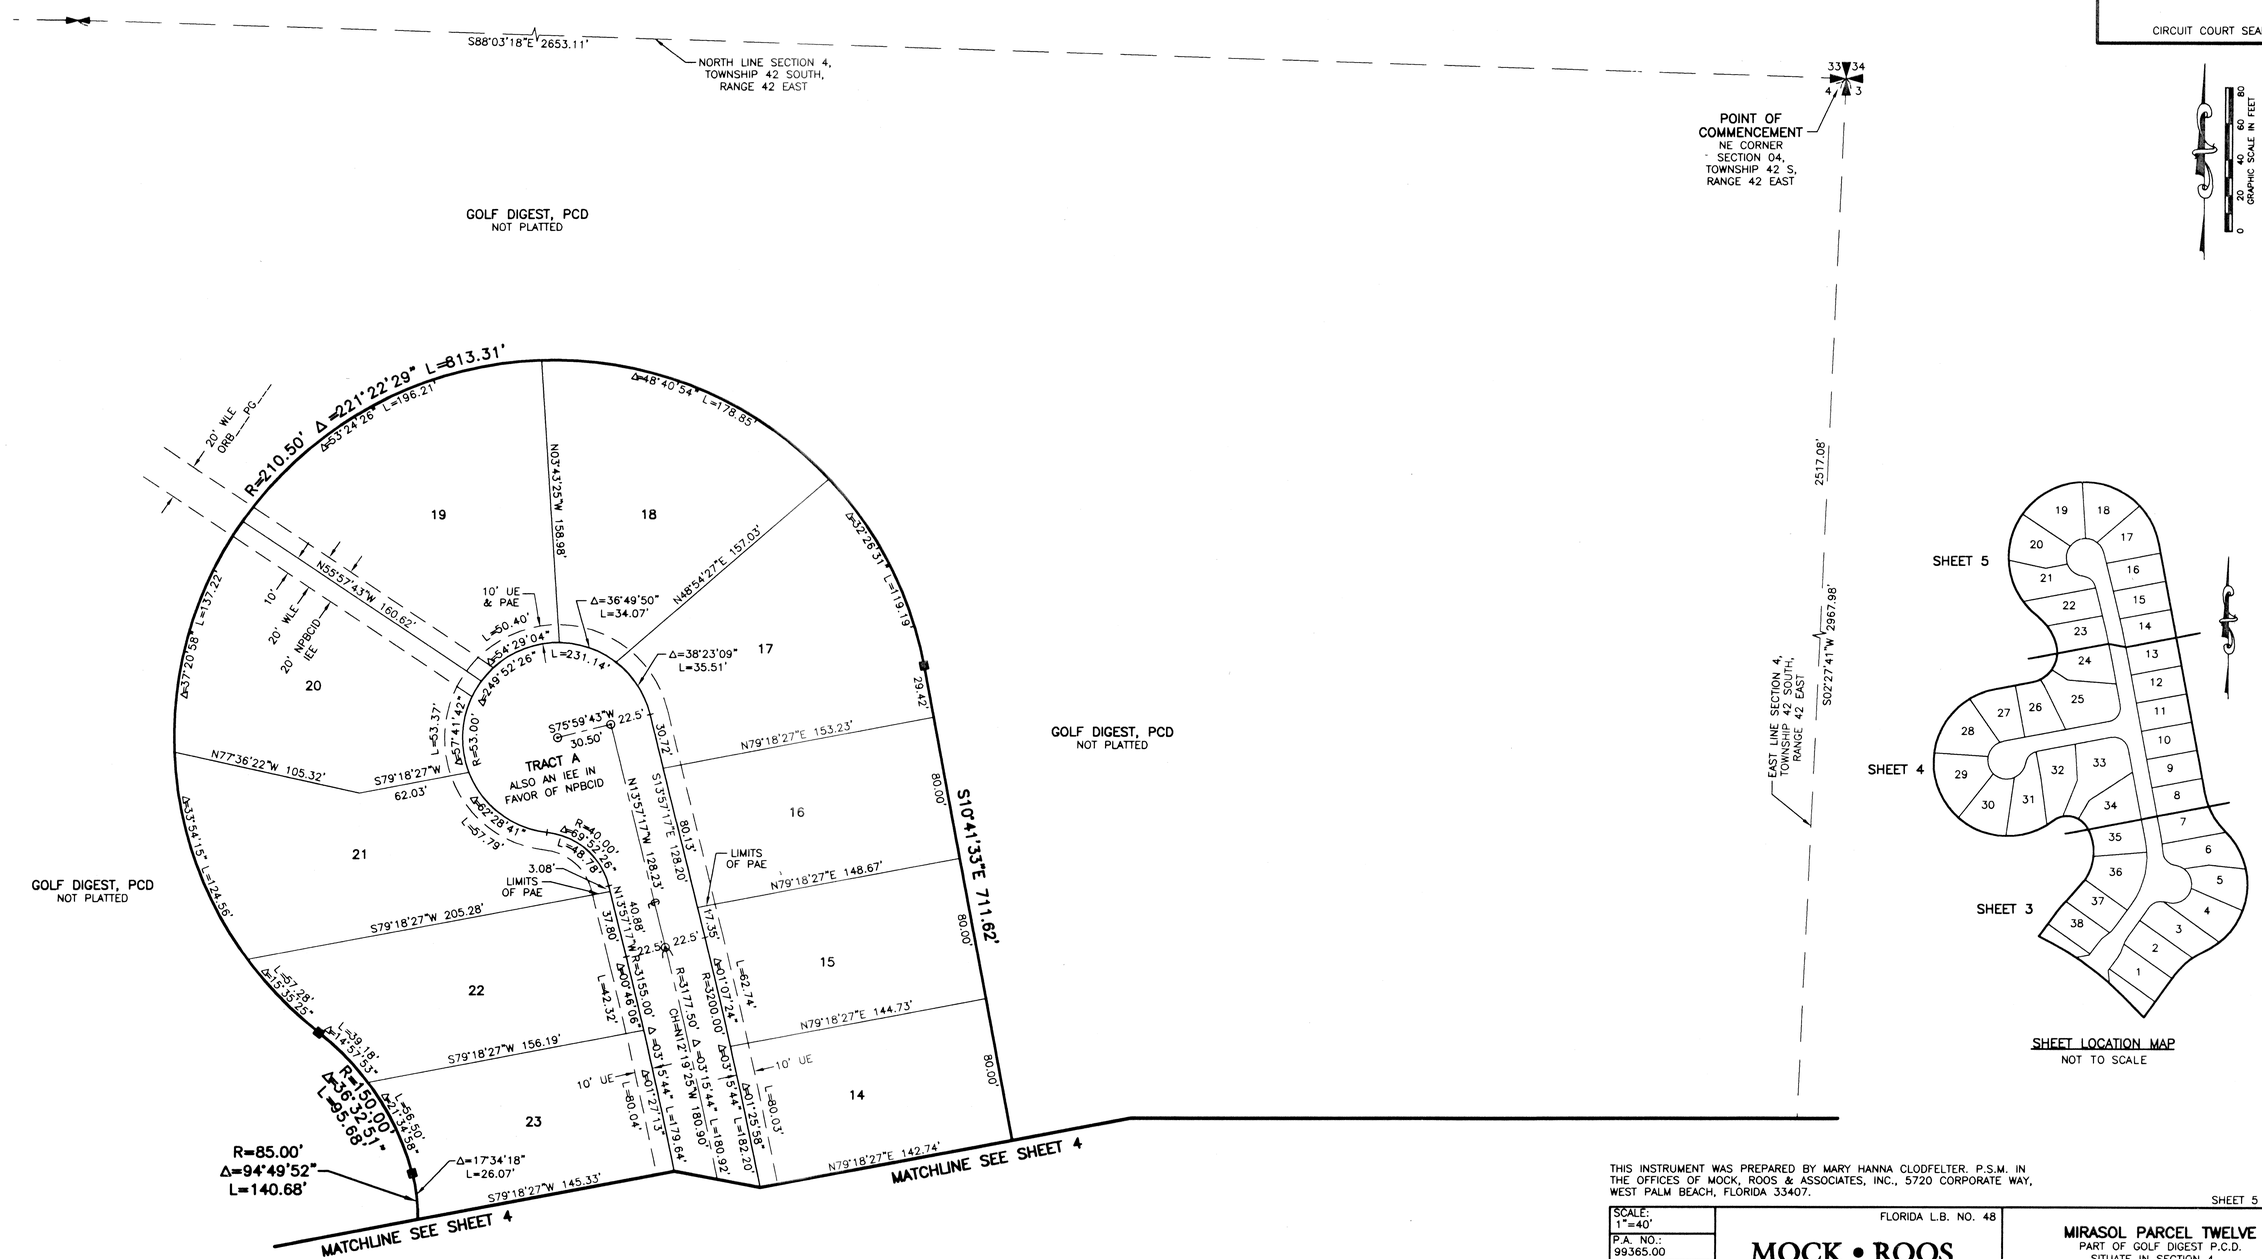

SHEET LOCATION MAP
NOT TO SCALE

THIS INSTRUMENT WAS PREPARED BY MARY HANNA CLODFELTER, P.S.M. IN THE OFFICES OF MOCK, ROOS & ASSOCIATES, INC., 5720 CORPORATE WAY, WEST PALM BEACH, FLORIDA 33407.

SHEET 5 OF 5

SCALE: 1"=40'	FLORIDA L.B. NO. 48	MIRASOL PARCEL TWELVE
P.A. NO.: 99365.00	MOCK • ROOS	PART OF GOLF DIGEST P.C.D.
DATE: DECEMBER, 2001	ENGINEERS • SURVEYORS • PLANNERS	SITUATE IN SECTION 4, TOWNSHIP 42 SOUTH, RANGE 42 EAST, CITY OF PALM BEACH GARDENS, PALM BEACH COUNTY, FLORIDA
DRAWING NO. 42-42-04-113	5720 Corporate Way, West Palm Beach, Florida 33407 (561) 683-3113, fax 478-7248	

REV.: 05-07-02
CAD FILE: TAYLPA12\PA12RP02

S:\tay\taylpa12\dwg\pa12rp02.dwg 06/18/02 10:00:41 AM EDT