DELRAY OUTPATIENT PROPERTIES PLAT

A REPLAT OF PARCEL 2, "DELRAY TOWN CENTER", ACCORDING TO THE PLAT THEREOF, AS RECORDED IN PLAT BOOK 65, PAGES 189 AND 190 OF THE PUBLIC RECORDS OF PALM BEACH COUNTY, FLORIDA. SAID LANDS LYING IN SECTION 24, TOWNSHIP 46 SOUTH, RANGE 42 EAST, CITY OF DELRAY BEACH, PALM BEACH COUNTY FLORIDA.

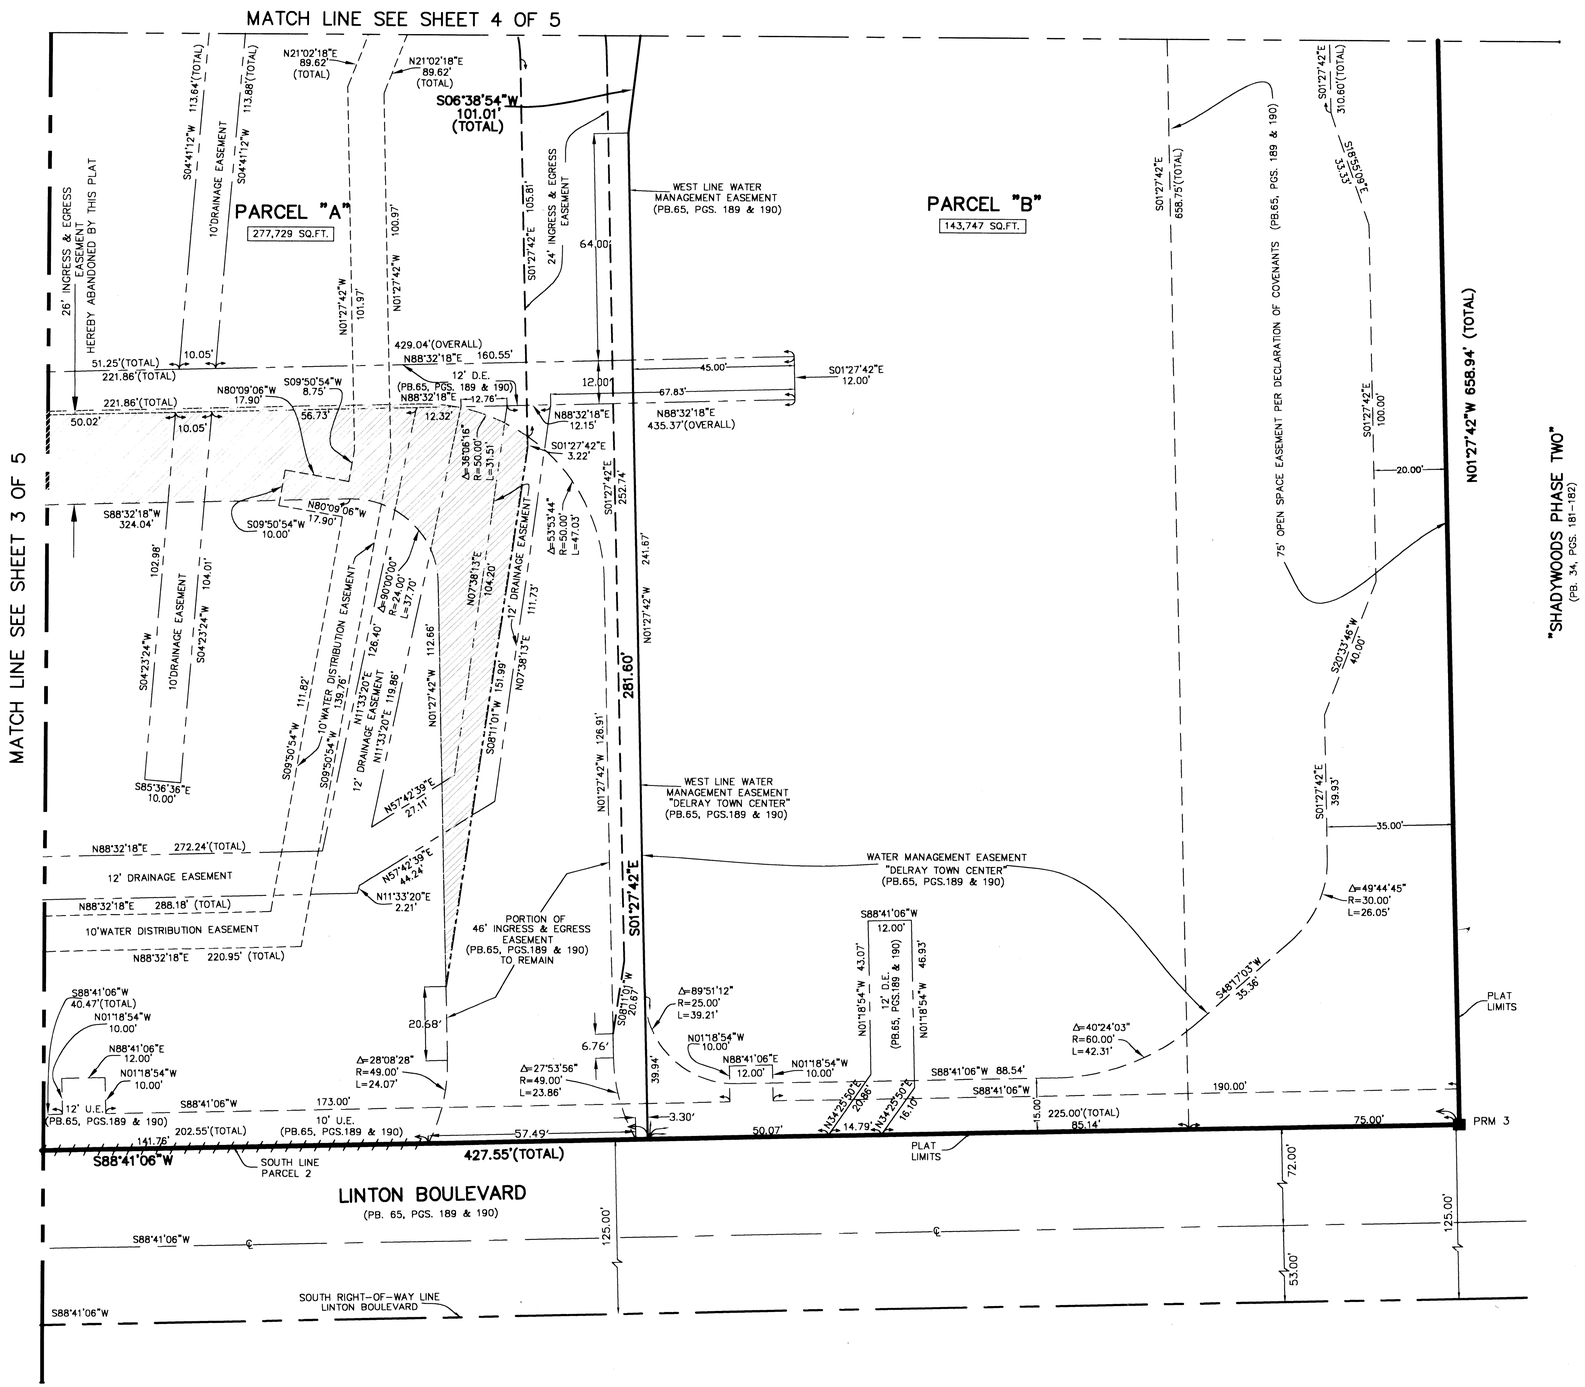

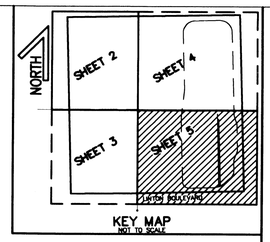

201

STATE OF FLORIDA
COUNTY OF PALM BEACH
THIS PLAT WAS FILED FOR RECORD AT _____ M.
THIS _____ DAY OF _____ A.D. 2003 AND DULY RECORDED IN PLAT BOOK _____ ON PAGES _____ THRU _____.

DOROTHY H. WILKEN
CLERK CIRCUIT COURT

BY: _____
DEPUTY CLERK

SHEET 5 OF 5

THIS INSTRUMENT PREPARED BY
DAVID P. LINDLEY
OF
CAULFIELD and WHEELER, INC.
SURVEYORS – ENGINEERS – PLANNERS
7301-A WEST PALMETTO PARK ROAD, SUITE 100A
BOCA RATON, FLORIDA 33433 – (561)392-1991
JANUARY – 2002

NORTH
GRAPHIC SCALE
20 0 10 20 40 80
(IN FEET)
1 inch = 20 ft.

TABULAR DATA

	SQUARE FEET	ACRES
PARCEL "A"	277,729	6.376
PARCEL "B"	143,747	3.300
TOTAL AREA	421,476	9.676